F.A. RTE.	SECTION	COUNTY	TOTAL SHEETS	SHEET NO.
70	60-10K,60-10HB	MADISON	420	349
STA.	TO STA.			
CONTRACT NO.: 76709				

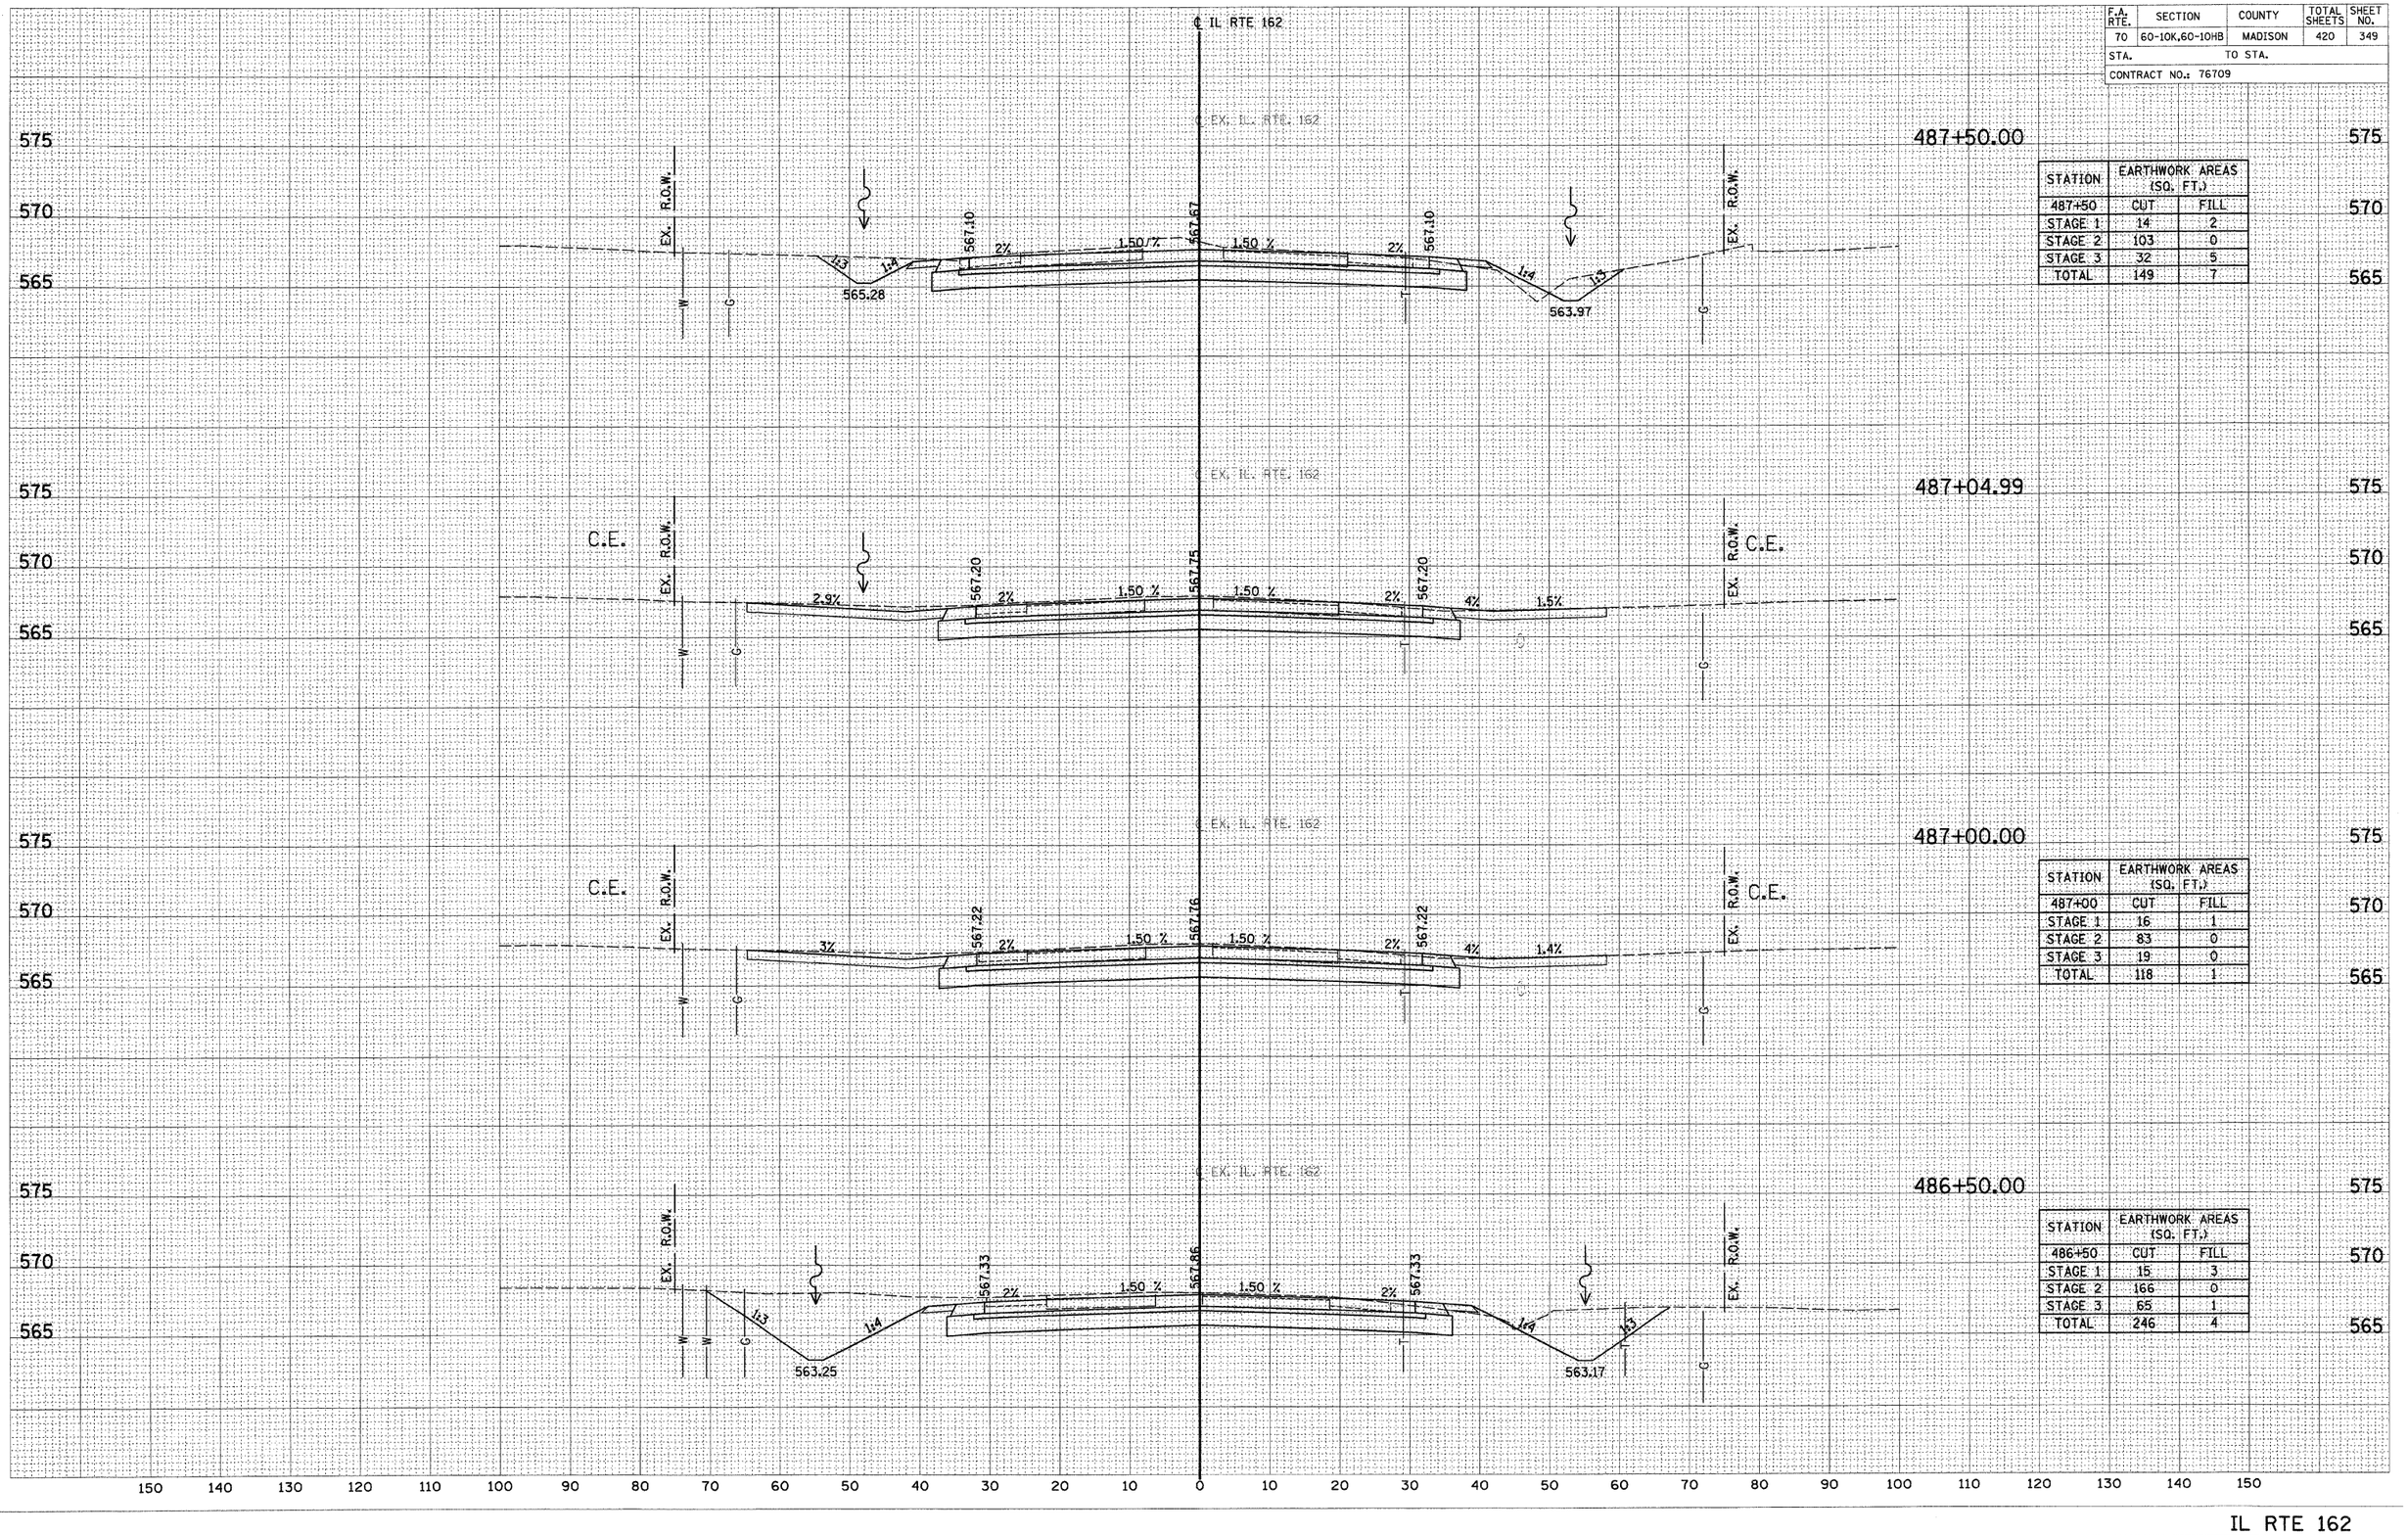

STATION	EARTHWORK AREAS (SQ. FT.)	
487+50	CUT	FILL
STAGE 1	14	2
STAGE 2	103	0
STAGE 3	32	5
TOTAL	149	7

STATION	EARTHWORK AREAS (SQ. FT.)	
487+00	CUT	FILL
STAGE 1	16	1
STAGE 2	83	0
STAGE 3	19	0
TOTAL	118	1

STATION	EARTHWORK AREAS (SQ. FT.)	
486+50	CUT	FILL
STAGE 1	15	3
STAGE 2	166	0
STAGE 3	65	1
TOTAL	246	4

FINAL SURVEY NOTE BOOK NO.
SURVEYED PLOTTED TEMPLATE AREAS AREAS CHECKED
BY
DATE

ORIGINAL SURVEY NOTE BOOK NO.
SURVEYED PLOTTED TEMPLATE AREAS AREAS CHECKED
BY
DATE