F.A. RTE.	SECTION	COUNTY	TOTAL SHEETS	SHEET NO.
70	60-10K,60-10HB	MADISON	420	351
STA.	TO STA.			
CONTRACT NO.: 76709				

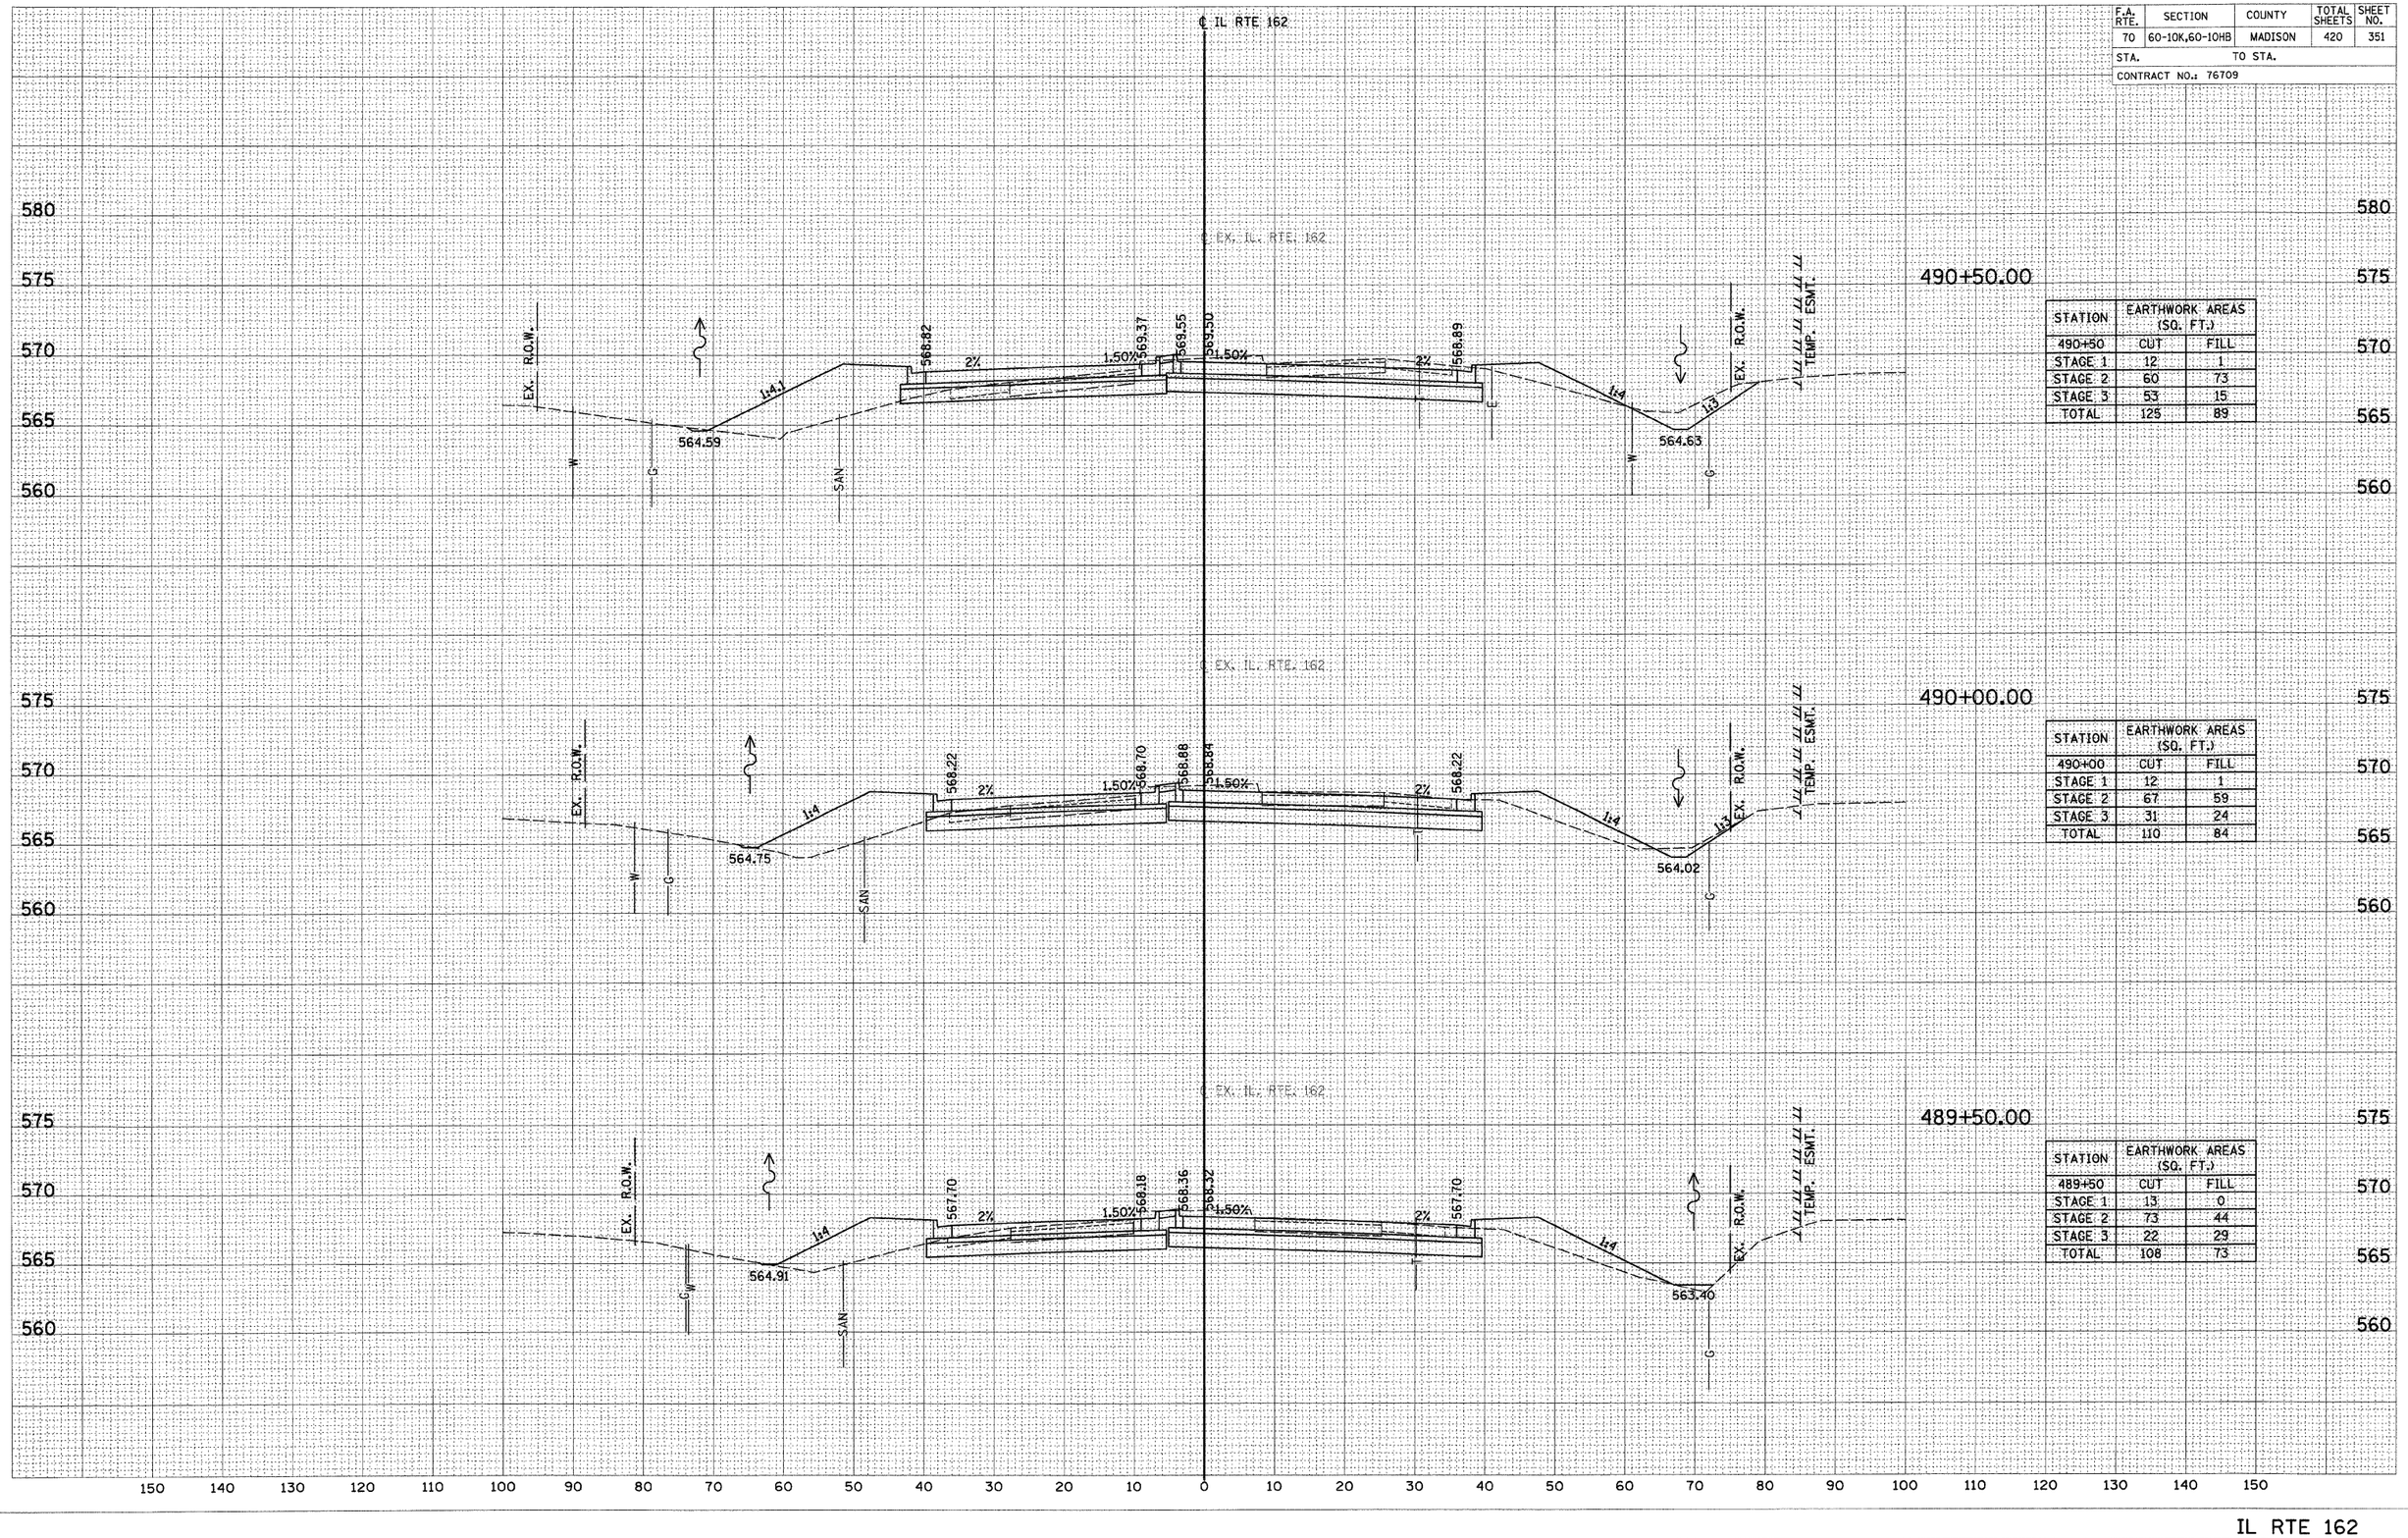

STATION	EARTHWORK AREAS (SQ. FT.)	
490+50	CUT	FILL
STAGE 1	12	1
STAGE 2	60	73
STAGE 3	53	15
TOTAL	125	89

STATION	EARTHWORK AREAS (SQ. FT.)	
490+00	CUT	FILL
STAGE 1	12	1
STAGE 2	67	59
STAGE 3	31	24
TOTAL	110	84

STATION	EARTHWORK AREAS (SQ. FT.)	
489+50	CUT	FILL
STAGE 1	13	0
STAGE 2	73	44
STAGE 3	22	29
TOTAL	108	73

FINAL SURVEY — NOTE BOOK — NO. — SURFACES PLOTTED — AREAS PLOTTED — TEMPLATE — AREAS CHECKED — BY — DATE

ORIGINAL SURVEY — NOTE BOOK — NO. — SURFACES PLOTTED — AREAS PLOTTED — TEMPLATE — AREAS CHECKED — BY — DATE