F.A. RTE.	SECTION	COUNTY	TOTAL SHEETS	SHEET NO.
70	60-10K,60-10HB	MADISON	420	361
STA.	TO STA.			
CONTRACT NO.: 76709				

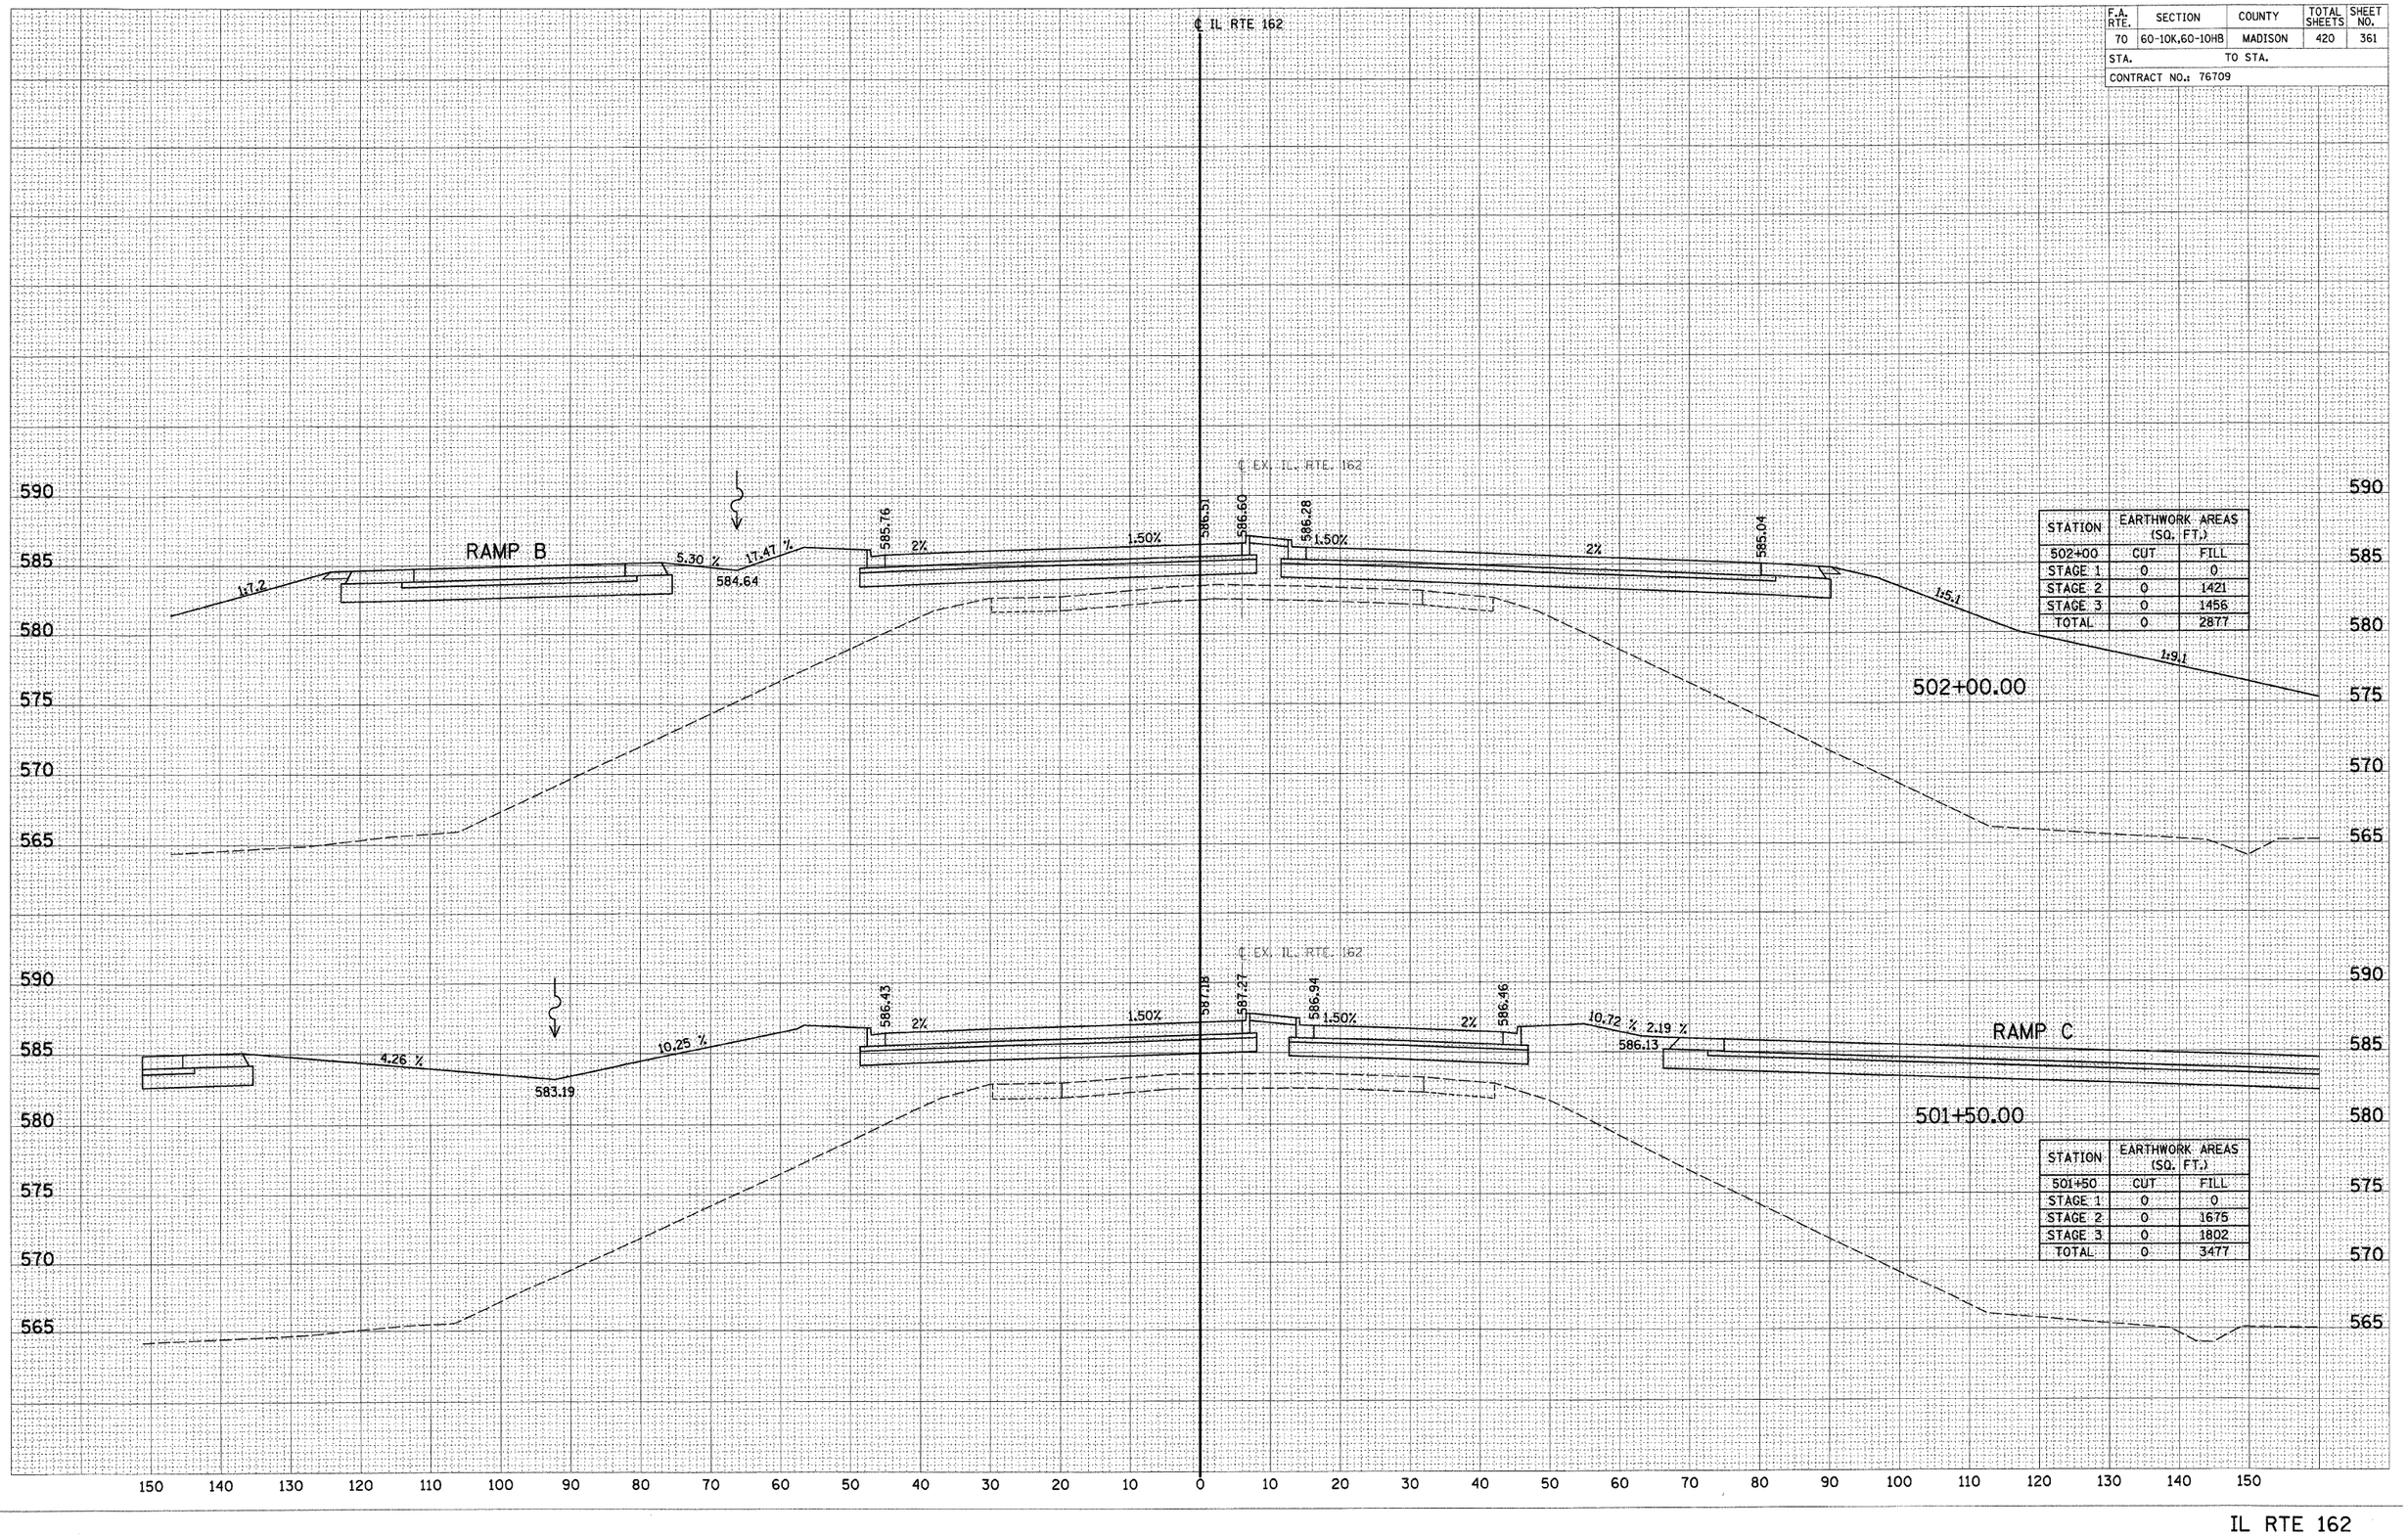

STATION	EARTHWORK AREAS (SQ. FT.)	
502+00	CUT	FILL
STAGE 1	0	0
STAGE 2	0	1421
STAGE 3	0	1456
TOTAL	0	2877

STATION	EARTHWORK AREAS (SQ. FT.)	
501+50	CUT	FILL
STAGE 1	0	0
STAGE 2	0	1675
STAGE 3	0	1802
TOTAL	0	3477

FINAL SURVEY — NOTE BOOK NO. — SURVEYED — PLOTTED — CHECKED — AREAS — AREAS CHECKED — BY — DATE

ORIGINAL SURVEY — NOTE BOOK NO. — SURVEYED — PLOTTED — CHECKED — AREAS — AREAS CHECKED — BY — DATE