F.A. RTE.	SECTION	COUNTY	TOTAL SHEETS	SHEET NO.
70	60-10K,60-10HB	MADISON	420	366
STA.	TO STA.			
CONTRACT NO.: 76709				

FINAL SURVEY	DATE	BY
NOTE BOOK		
NO.		
SURVETED		
PLOTTED		
TEMPLATE		
AREAS		
AREAS CHECKED		

ORIGINAL SURVEY	DATE	BY
NOTE BOOK		
NO.		
SURVETED		
PLOTTED		
TEMPLATE		
AREAS		
AREAS CHECKED		

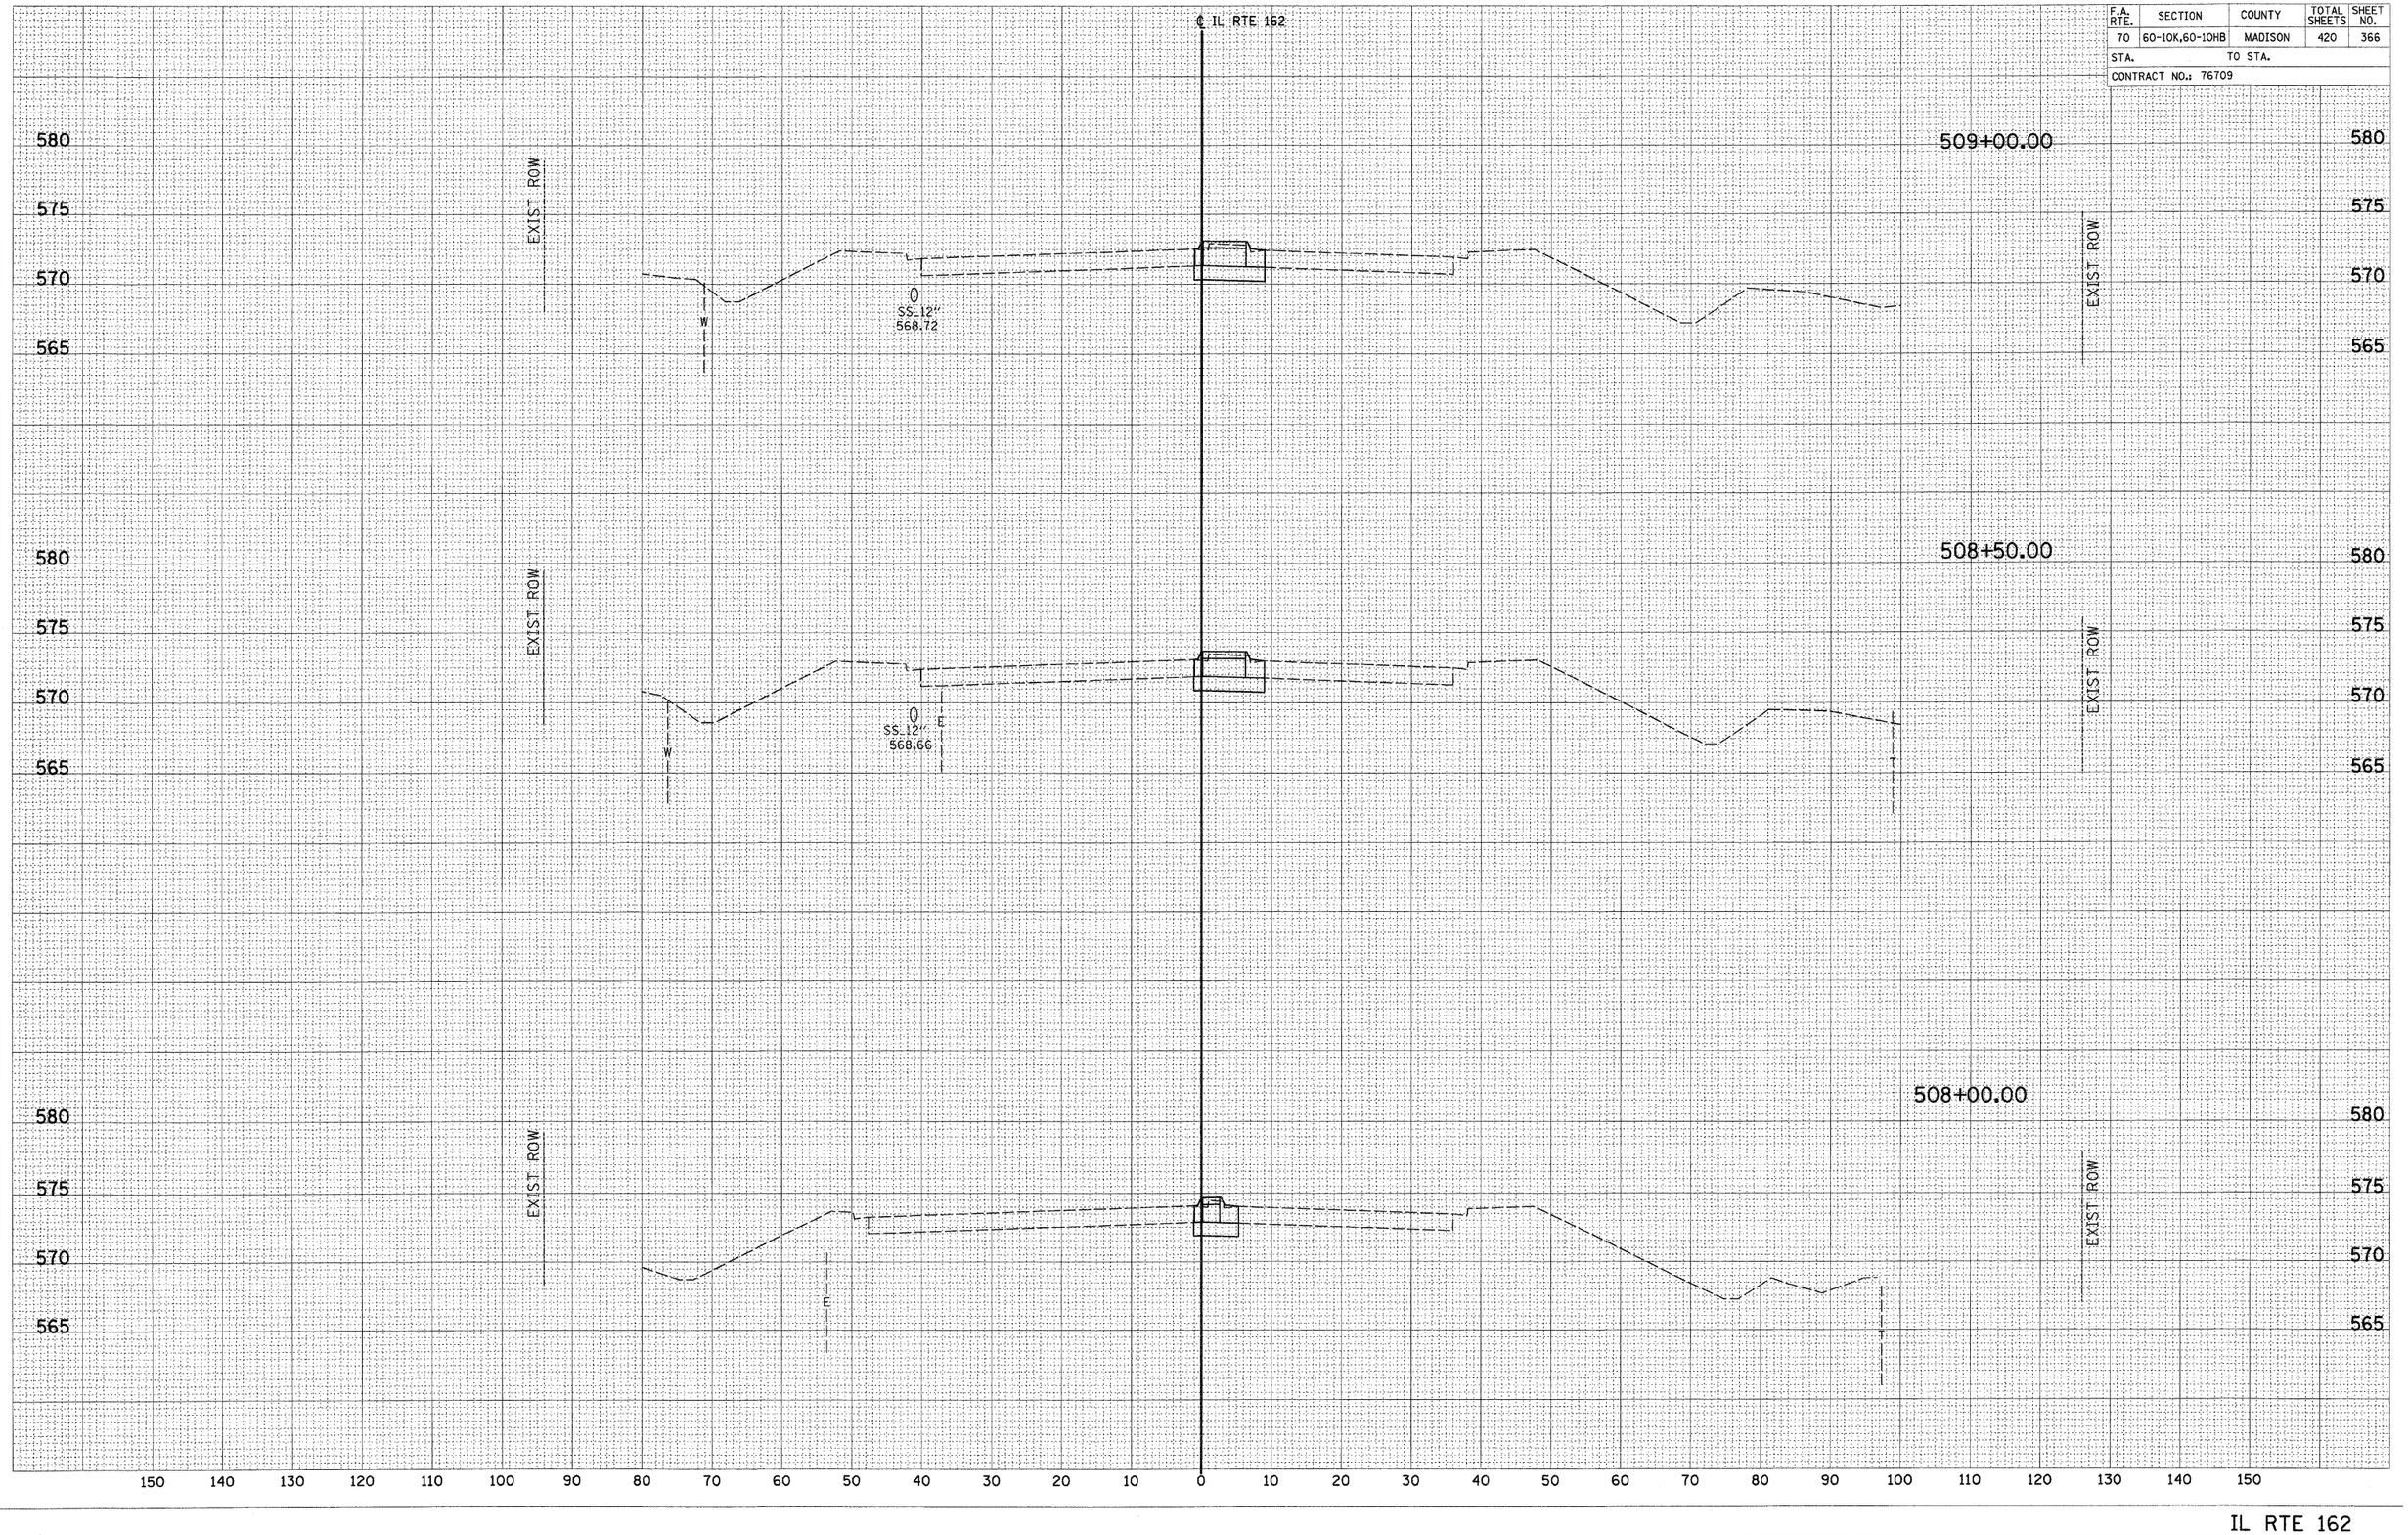

IL RTE 162