F.A. RTE.	SECTION	COUNTY	TOTAL SHEETS	SHEET NO.
70	60-10K,60-10HB	MADISON	420	372
STA.		TO STA.		
CONTRACT NO.: 76709				

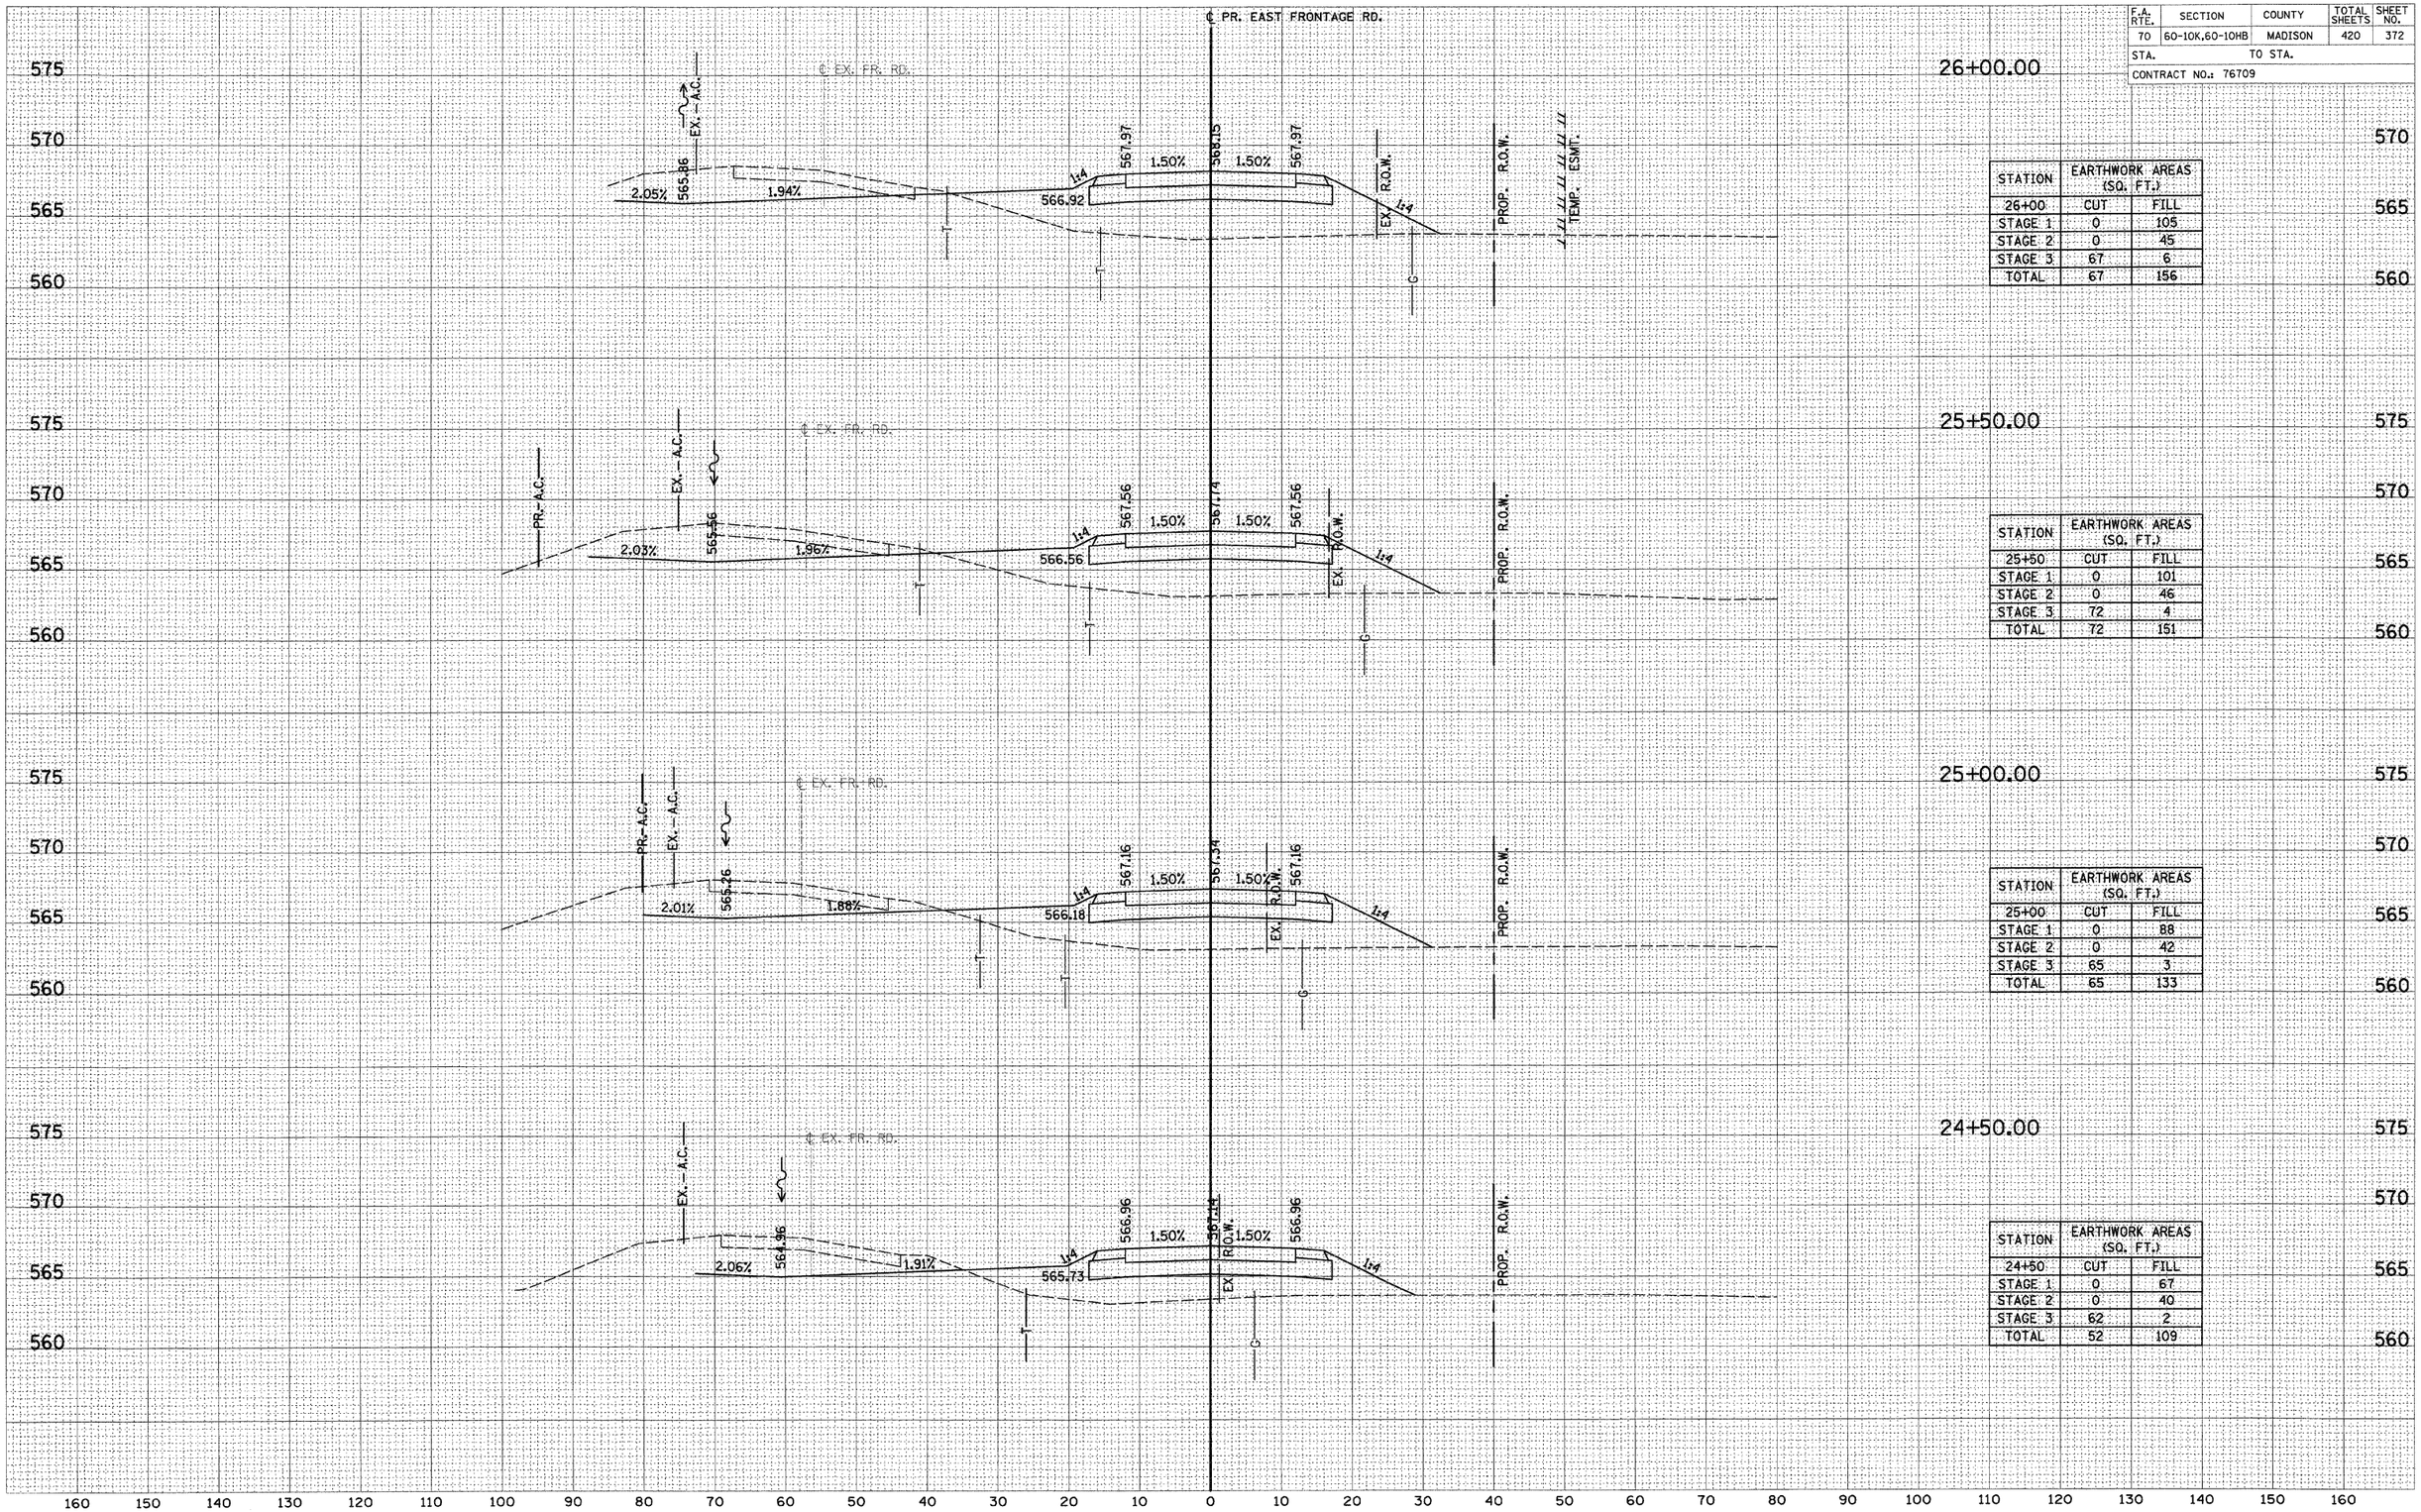

STATION	EARTHWORK AREAS (SQ. FT.)	
26+00	CUT	FILL
STAGE 1	0	105
STAGE 2	0	45
STAGE 3	67	6
TOTAL	67	156

STATION	EARTHWORK AREAS (SQ. FT.)	
25+50	CUT	FILL
STAGE 1	0	101
STAGE 2	0	46
STAGE 3	72	4
TOTAL	72	151

STATION	EARTHWORK AREAS (SQ. FT.)	
25+00	CUT	FILL
STAGE 1	0	88
STAGE 2	0	42
STAGE 3	65	3
TOTAL	65	133

STATION	EARTHWORK AREAS (SQ. FT.)	
24+50	CUT	FILL
STAGE 1	0	67
STAGE 2	0	40
STAGE 3	62	2
TOTAL	52	109

FINAL SURVEY	BY	DATE
SURVEYED		
PLOTTED		
TEMPLATE		
AREAS		
AREAS CHECKED		
NOTE BOOK		
NO.		

ORIGINAL SURVEY	BY	DATE
SURVEYED		
PLOTTED		
TEMPLATE		
AREAS		
AREAS CHECKED		
NOTE BOOK		
NO.		

EAST FRONTAGE ROAD