F.A. RTE.	SECTION	COUNTY	TOTAL SHEETS	SHEET NO.
70	60-10K,60-10HB	MADISON	420	377
STA.		TO STA.		
CONTRACT NO.: 76709				

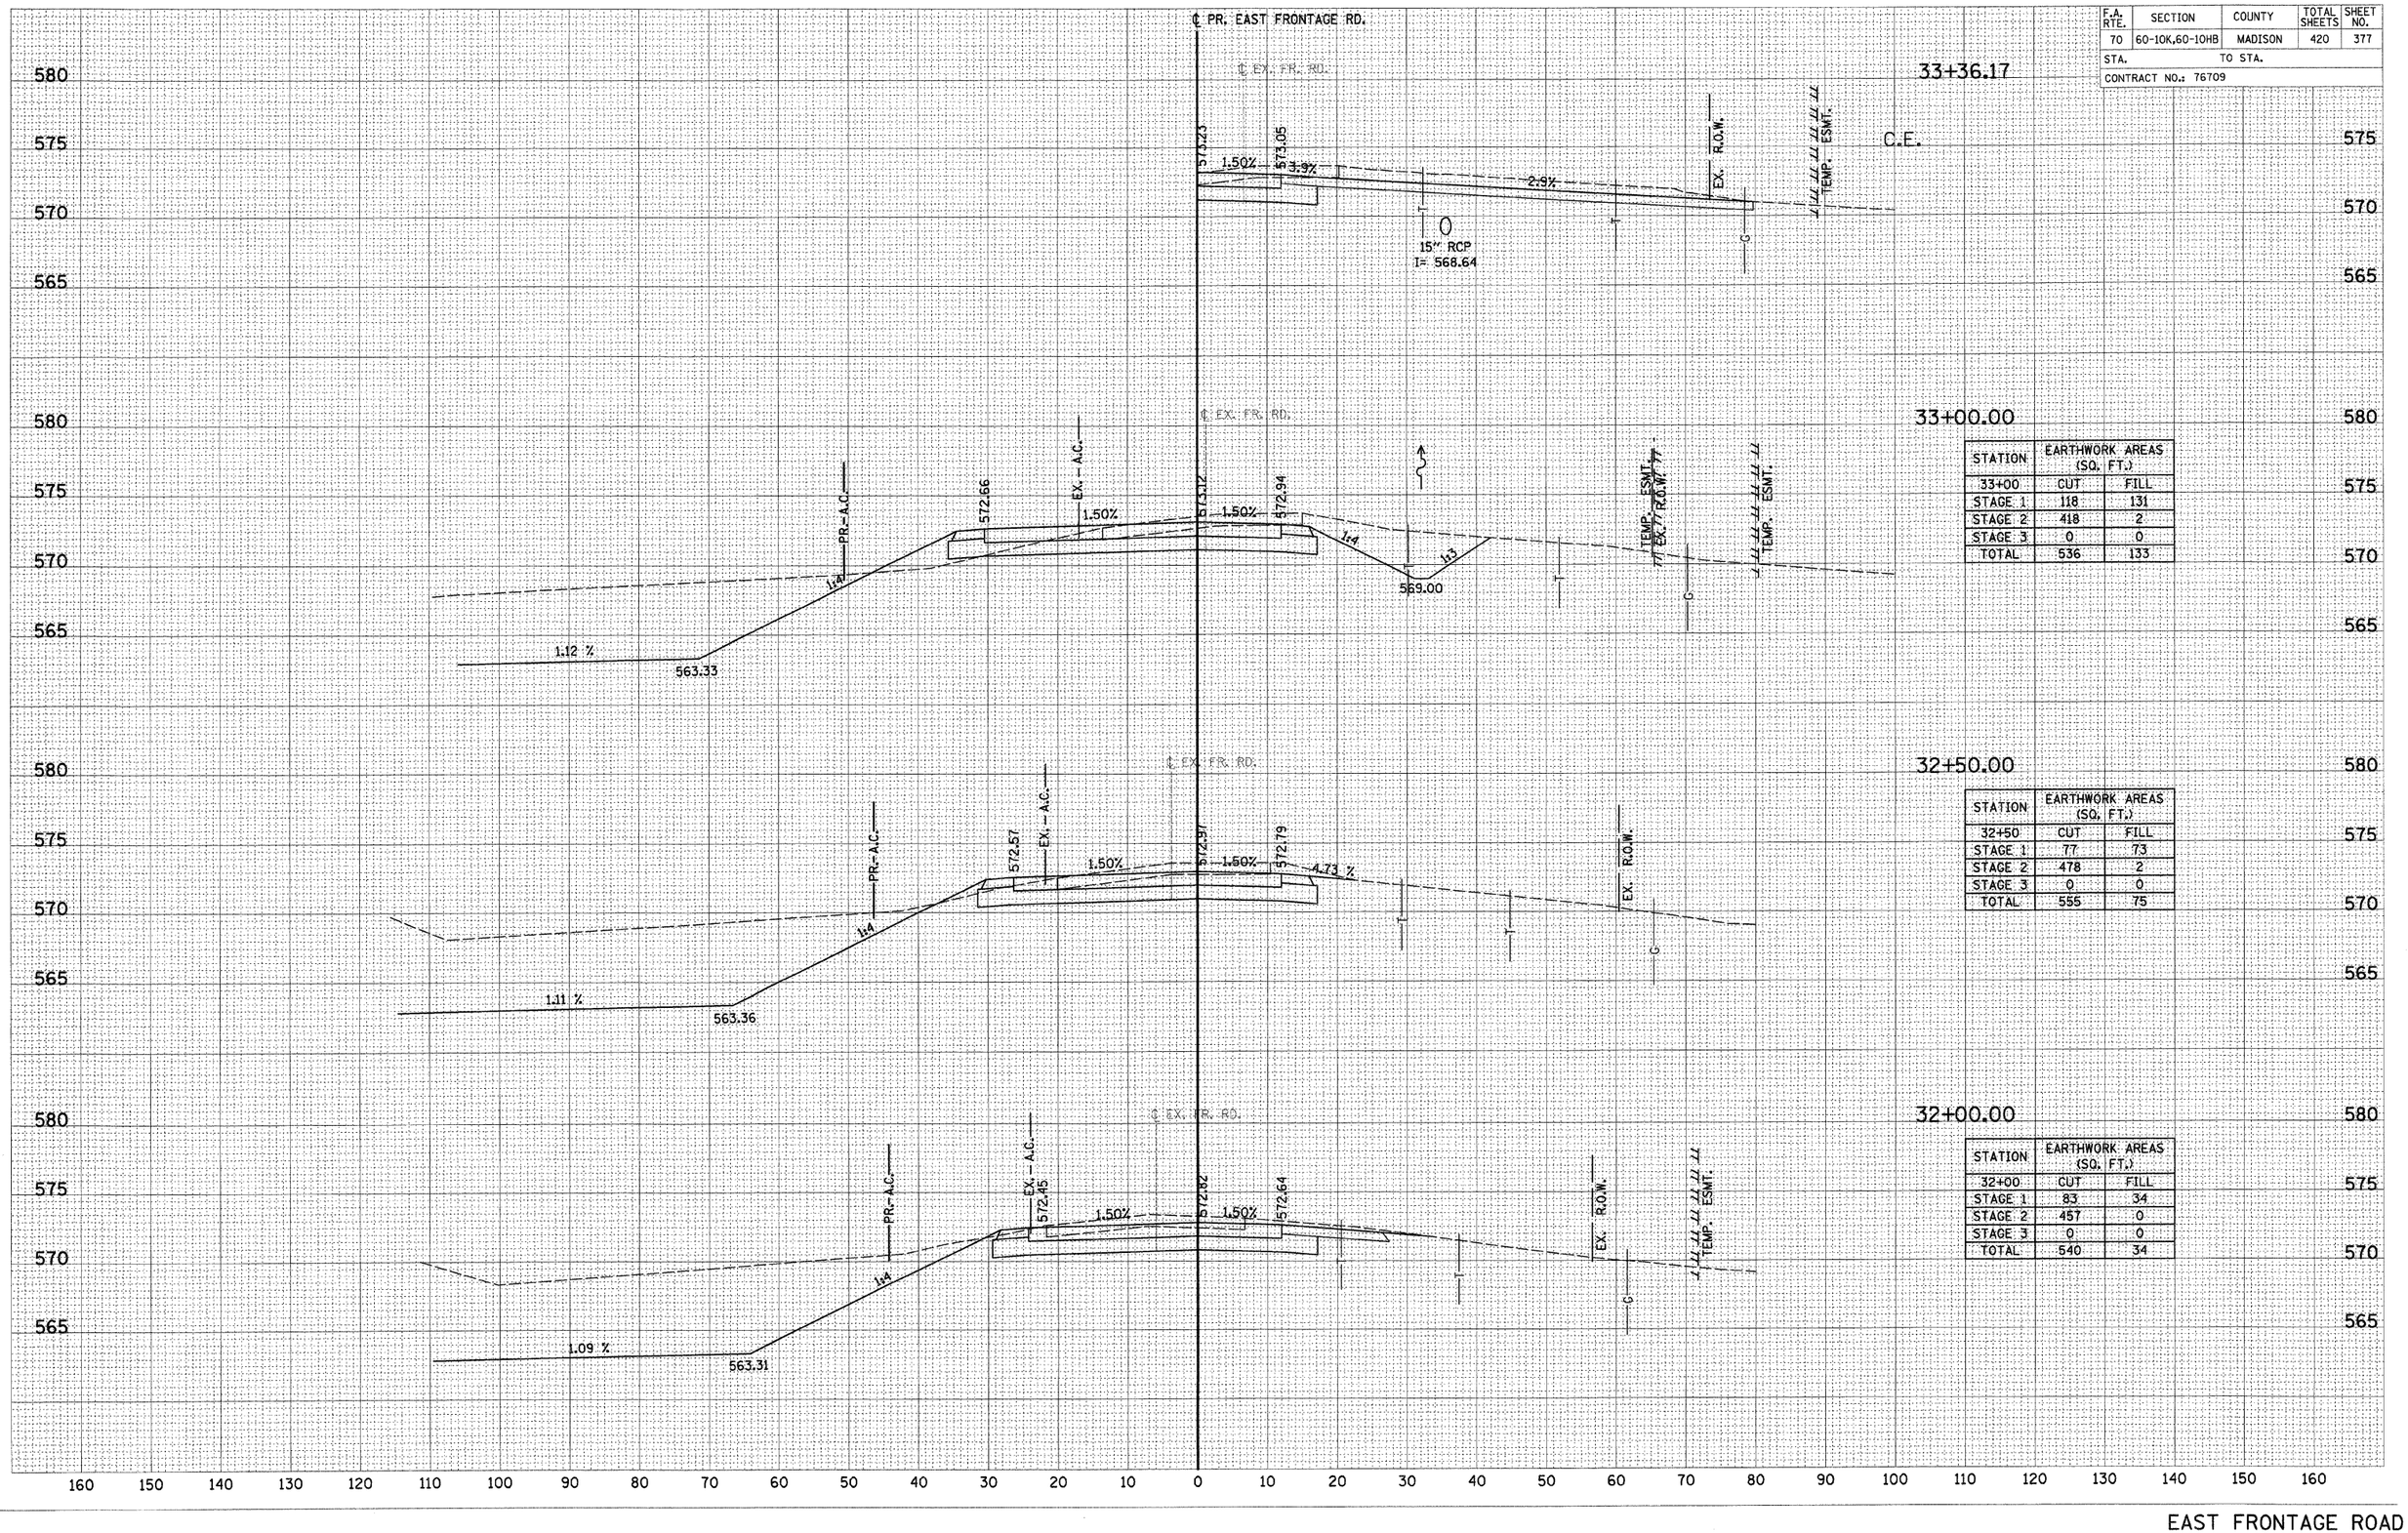

STATION	EARTHWORK AREAS (SQ. FT.)	
33+00	CUT	FILL
STAGE 1	118	131
STAGE 2	418	2
STAGE 3	0	0
TOTAL	536	133

STATION	EARTHWORK AREAS (SQ. FT.)	
32+50	CUT	FILL
STAGE 1	77	73
STAGE 2	478	2
STAGE 3	0	0
TOTAL	555	75

STATION	EARTHWORK AREAS (SQ. FT.)	
32+00	CUT	FILL
STAGE 1	83	34
STAGE 2	457	0
STAGE 3	0	0
TOTAL	540	34

FINAL SURVEY — NOTE BOOK NO. — SURVEYED — PLOTTED — TEMPLATE — AREAS — AREAS CHECKED — BY — DATE

ORIGINAL SURVEY — NOTE BOOK NO. — SURVEYED — PLOTTED — TEMPLATE — AREAS — AREAS CHECKED — BY — DATE

EAST FRONTAGE ROAD