F.A. RTE.	SECTION	COUNTY	TOTAL SHEETS	SHEET NO.
70	60-10K,60-10HB	MADISON	420	390
STA.		TO STA.		
CONTRACT NO.: 76709				

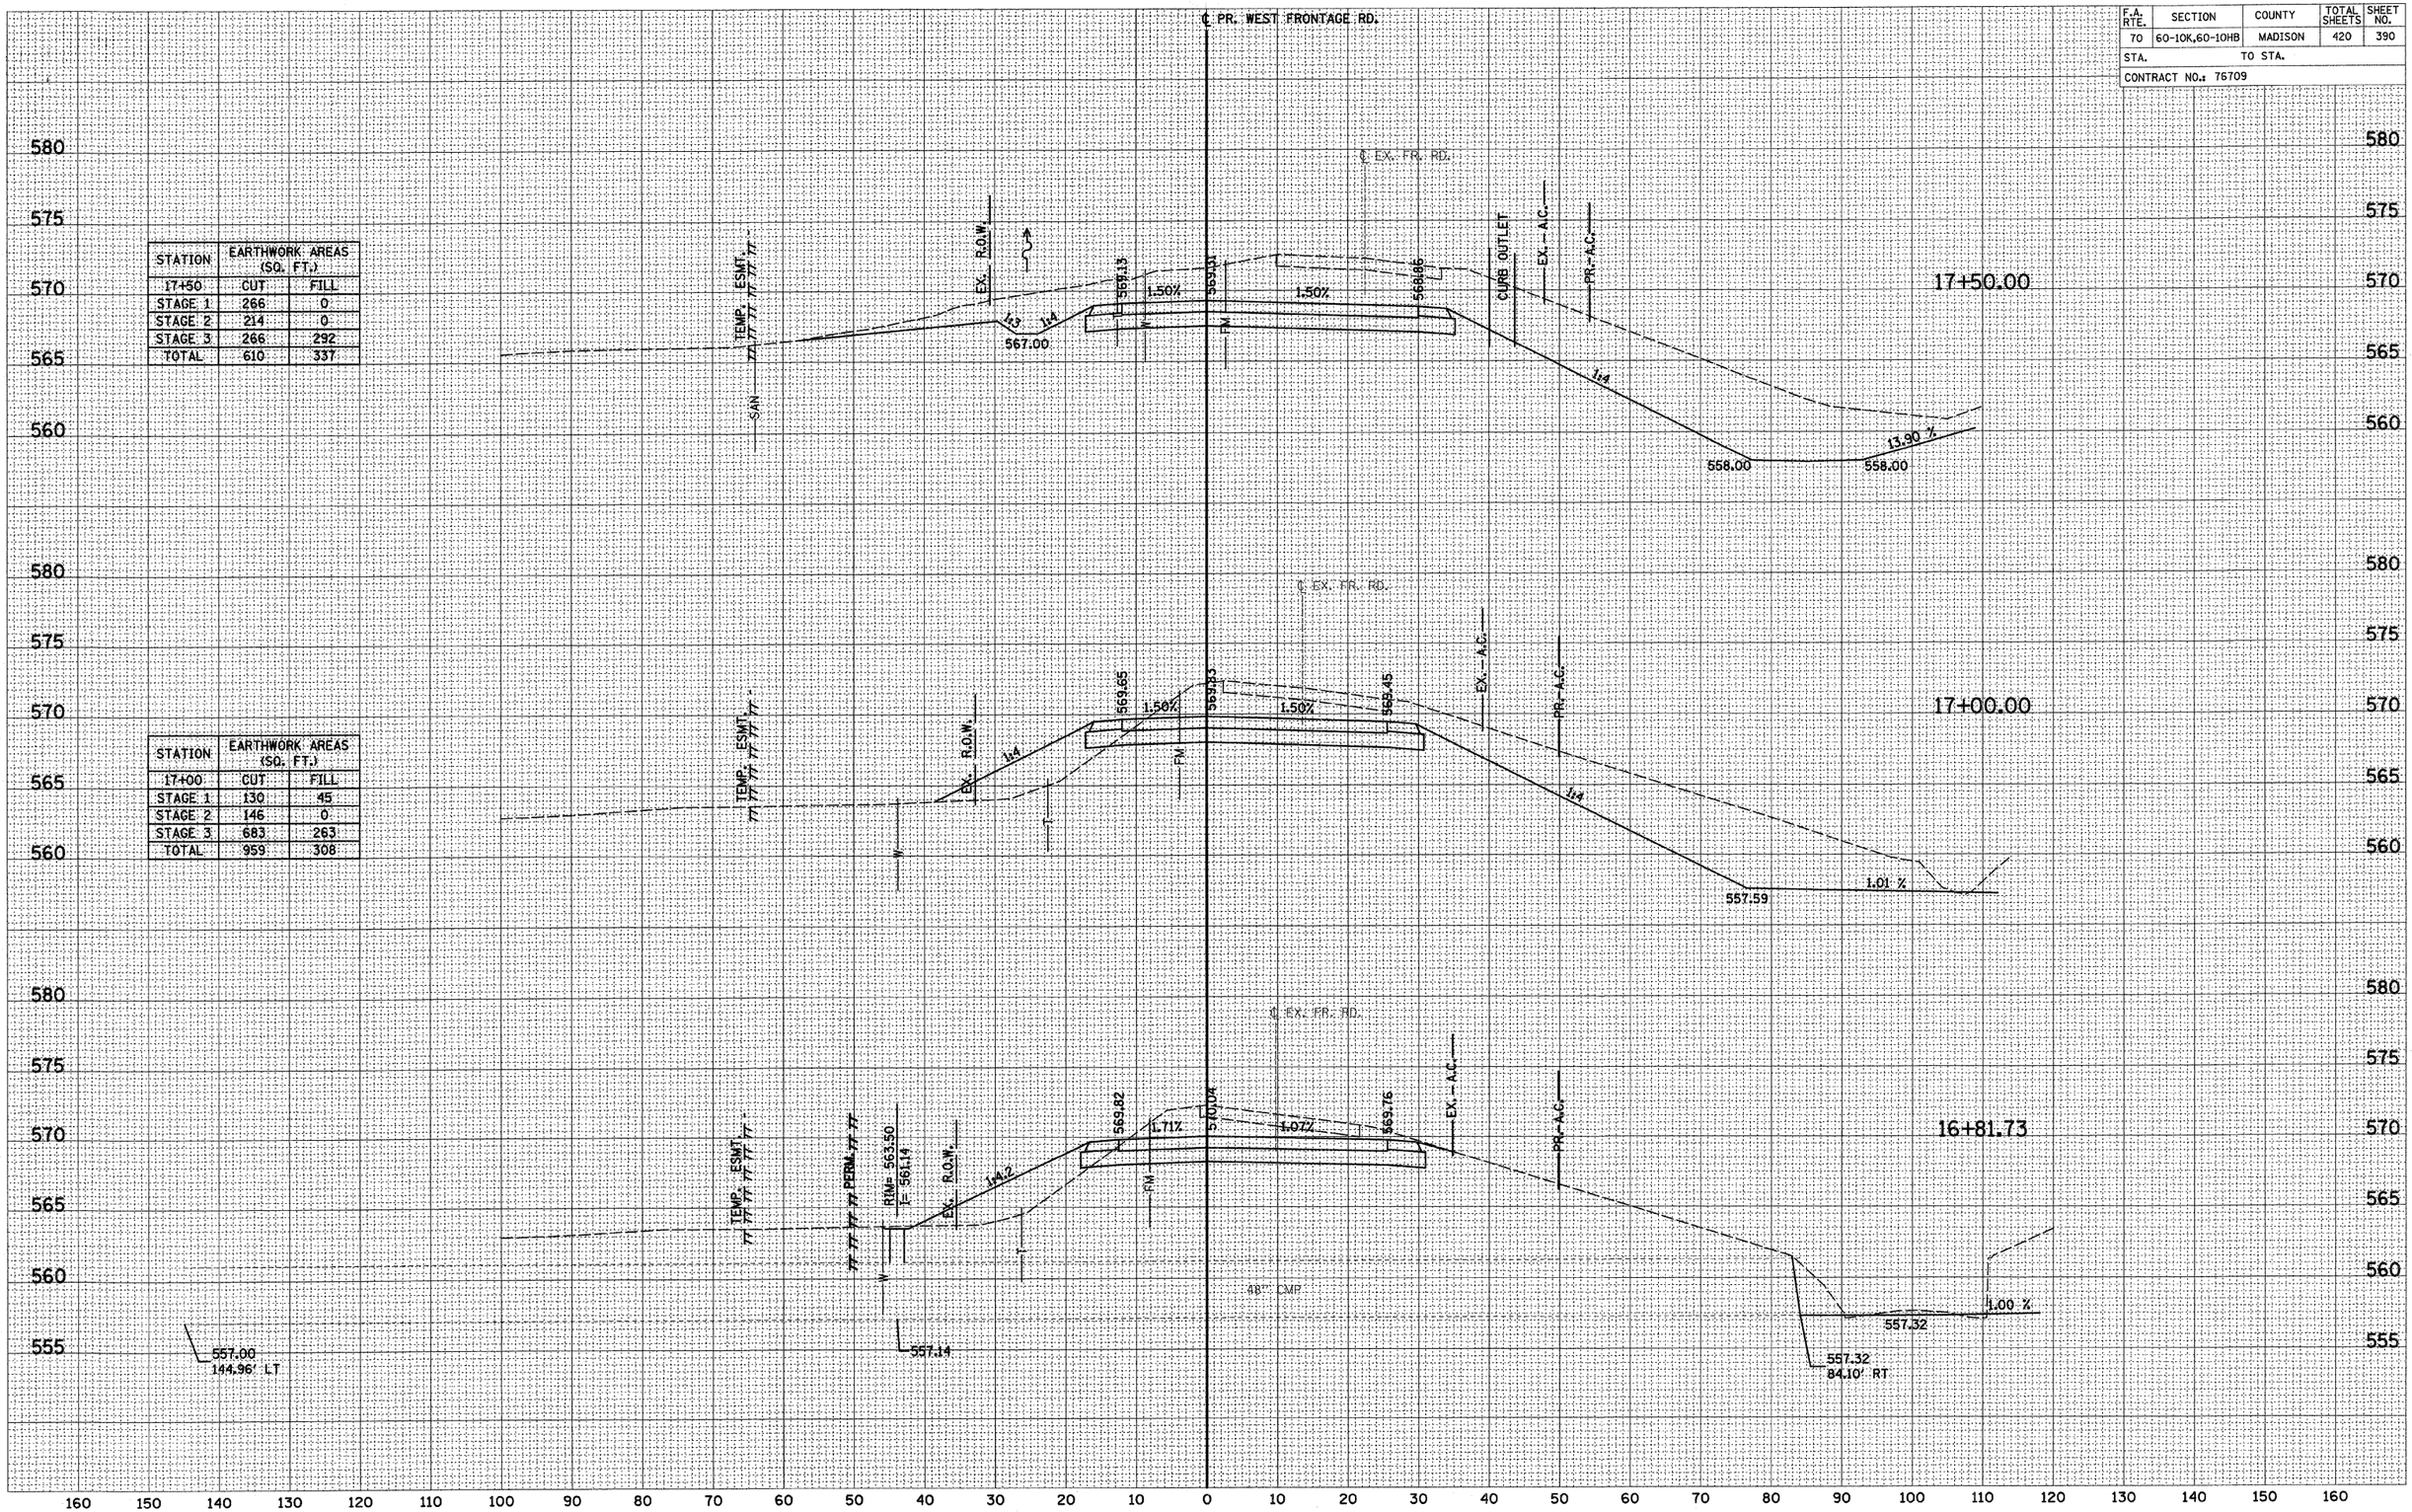

STATION	EARTHWORK AREAS (SQ. FT.)	
17+50	CUT	FILL
STAGE 1	266	0
STAGE 2	214	0
STAGE 3	266	292
TOTAL	610	337

STATION	EARTHWORK AREAS (SQ. FT.)	
17+00	CUT	FILL
STAGE 1	130	45
STAGE 2	146	0
STAGE 3	683	263
TOTAL	959	308

FINAL SURVEY — NOTE BOOK NO. — SURVEYED — PLOTTED — TEMPLATE — AREAS — AREAS CHECKED — BY — DATE

ORIGINAL SURVEY — NOTE BOOK NO. — SURVEYED — PLOTTED — TEMPLATE — AREAS — AREAS CHECKED — BY — DATE

WEST FRONTAGE ROAD