F.A. RTE.	SECTION	COUNTY	TOTAL SHEETS	SHEET NO.
70	60-10K,60-10HB	MADISON	420	397
STA.	TO STA.			
CONTRACT NO.: 76709				

FINAL SURVEY NOTE BOOK — SURVEYED — PLOTTED — TEMPLATE AREAS — AREAS CHECKED — BY — DATE — NO.

ORIGINAL SURVEY? NOTE BOOK — SURVEYED — PLOTTED — TEMPLATE AREAS — AREAS CHECKED — BY — DATE — NO.

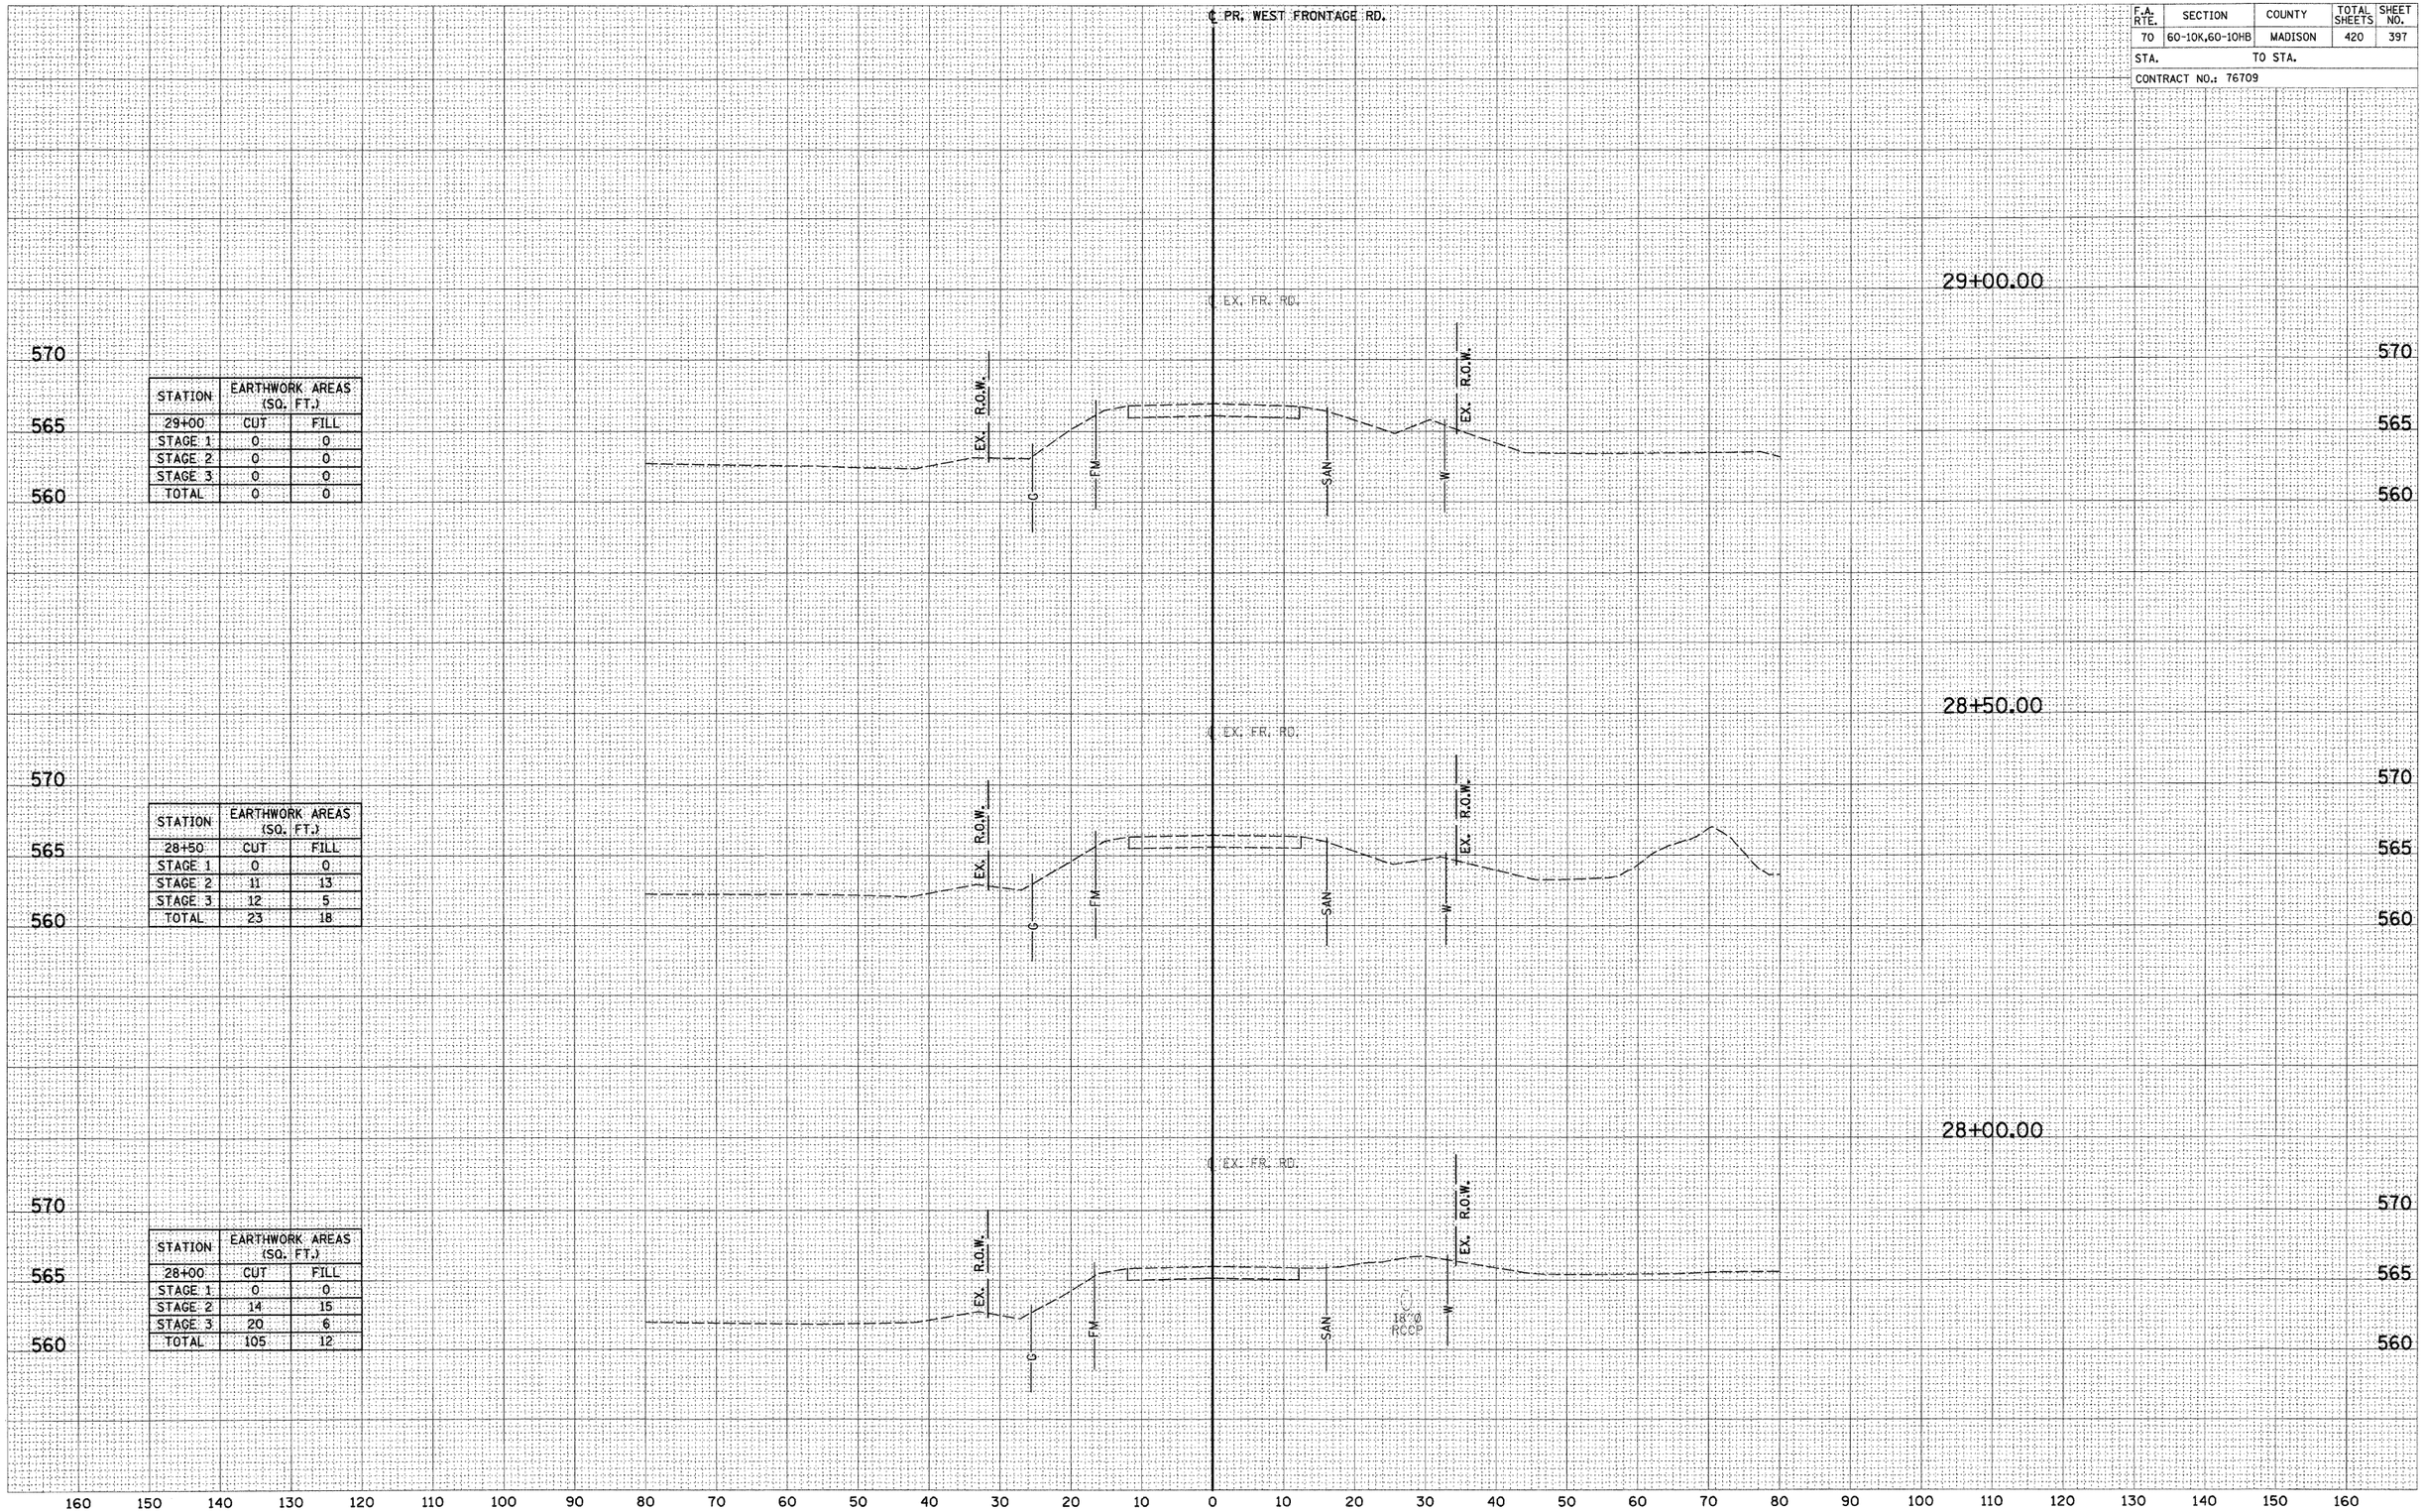

STATION	EARTHWORK AREAS (SQ. FT.)	
29+00	CUT	FILL
STAGE 1	0	0
STAGE 2	0	0
STAGE 3	0	0
TOTAL	0	0

STATION	EARTHWORK AREAS (SQ. FT.)	
28+50	CUT	FILL
STAGE 1	0	0
STAGE 2	11	13
STAGE 3	12	5
TOTAL	23	18

STATION	EARTHWORK AREAS (SQ. FT.)	
28+00	CUT	FILL
STAGE 1	0	0
STAGE 2	14	15
STAGE 3	20	6
TOTAL	105	12

WEST FRONTAGE ROAD