F.A. RTE.	SECTION	COUNTY	TOTAL SHEETS	SHEET NO.
70	60-10K,60-10HB	MADISON	420	400
STA.	TO STA.			
CONTRACT NO.: 76709				

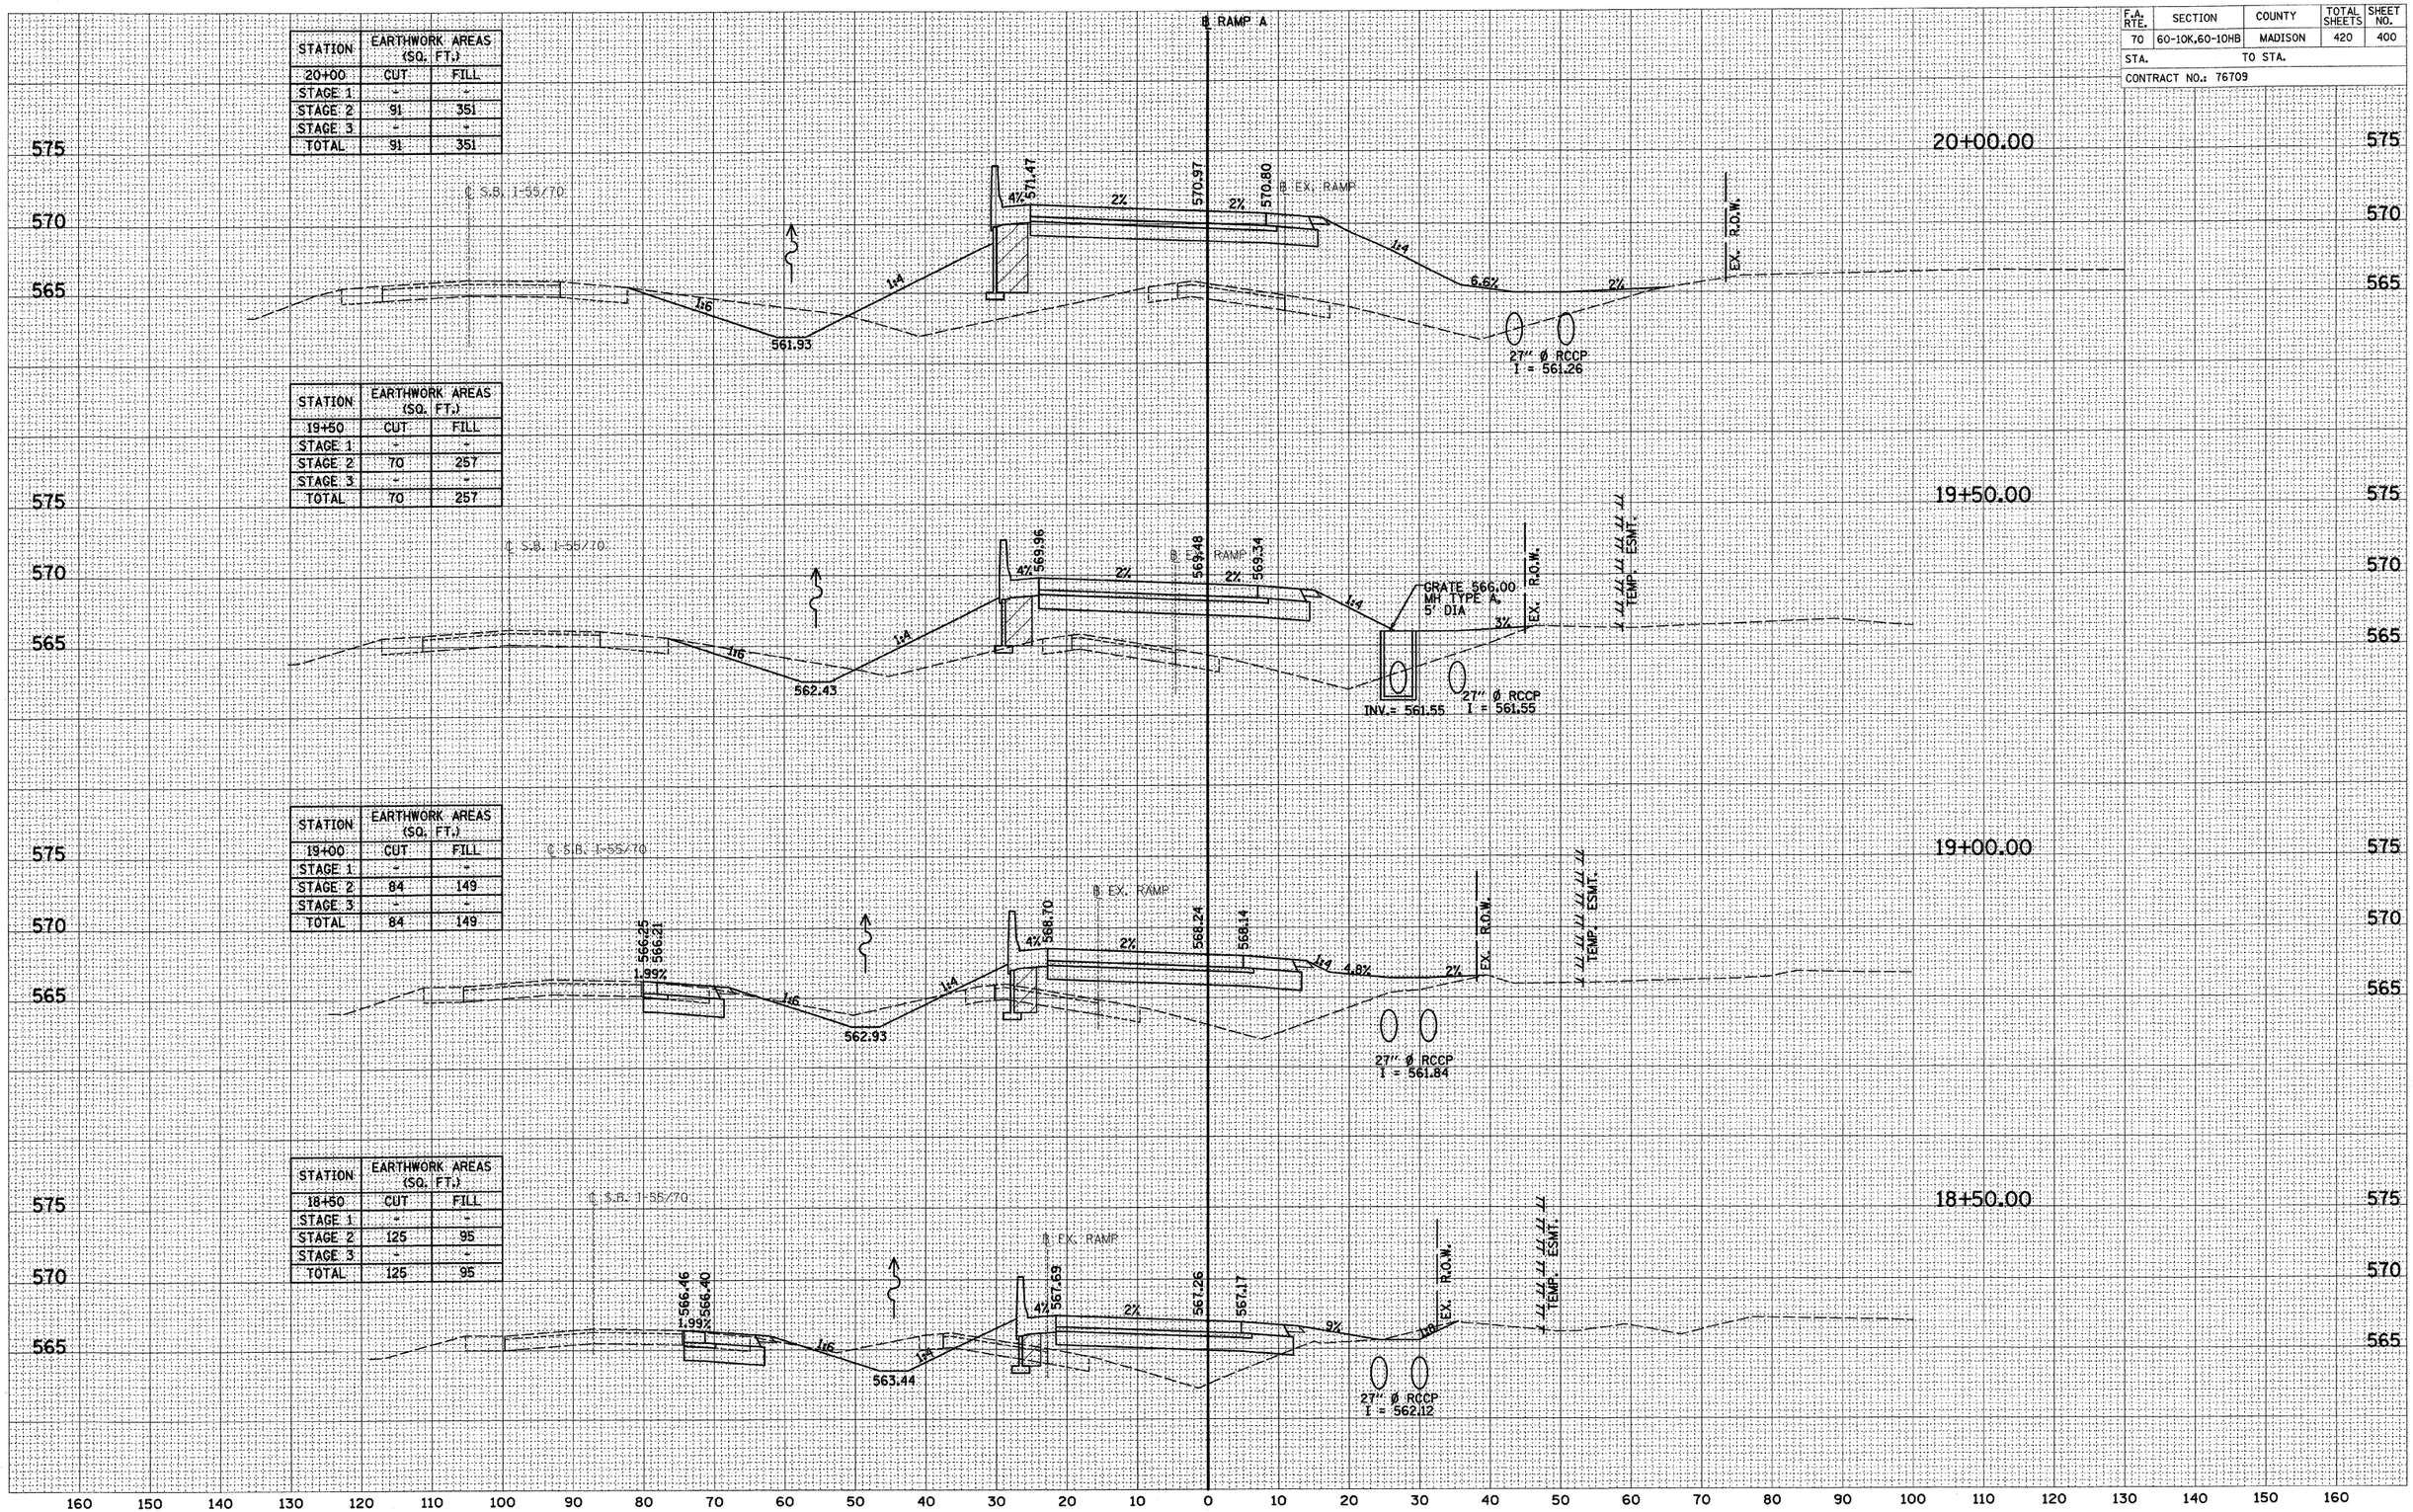

STATION	EARTHWORK AREAS (SQ. FT.)	
20+00	CUT	FILL
STAGE 1	-	-
STAGE 2	91	351
STAGE 3	-	-
TOTAL	91	351

STATION	EARTHWORK AREAS (SQ. FT.)	
19+50	CUT	FILL
STAGE 1	-	-
STAGE 2	70	257
STAGE 3	-	-
TOTAL	70	257

STATION	EARTHWORK AREAS (SQ. FT.)	
19+00	CUT	FILL
STAGE 1	-	-
STAGE 2	84	149
STAGE 3	-	-
TOTAL	84	149

STATION	EARTHWORK AREAS (SQ. FT.)	
18+50	CUT	FILL
STAGE 1	-	-
STAGE 2	125	95
STAGE 3	-	-
TOTAL	125	95

FINAL SURVEY — NOTE BOOK NO. — SURVEYED — PLOTTED — TEMPLATE — AREAS — AREAS CHECKED — BY — DATE

ORIGINAL SURVEY — NOTE BOOK NO. — SURVEYED — PLOTTED — TEMPLATE — AREAS — AREAS CHECKED — BY — DATE

RAMP A