F.A. RTE.	SECTION	COUNTY	TOTAL SHEETS	SHEET NO.
70	60-10K,60-10HB	MADISON	420	407
STA.		TO STA.		
CONTRACT NO.: 76709				

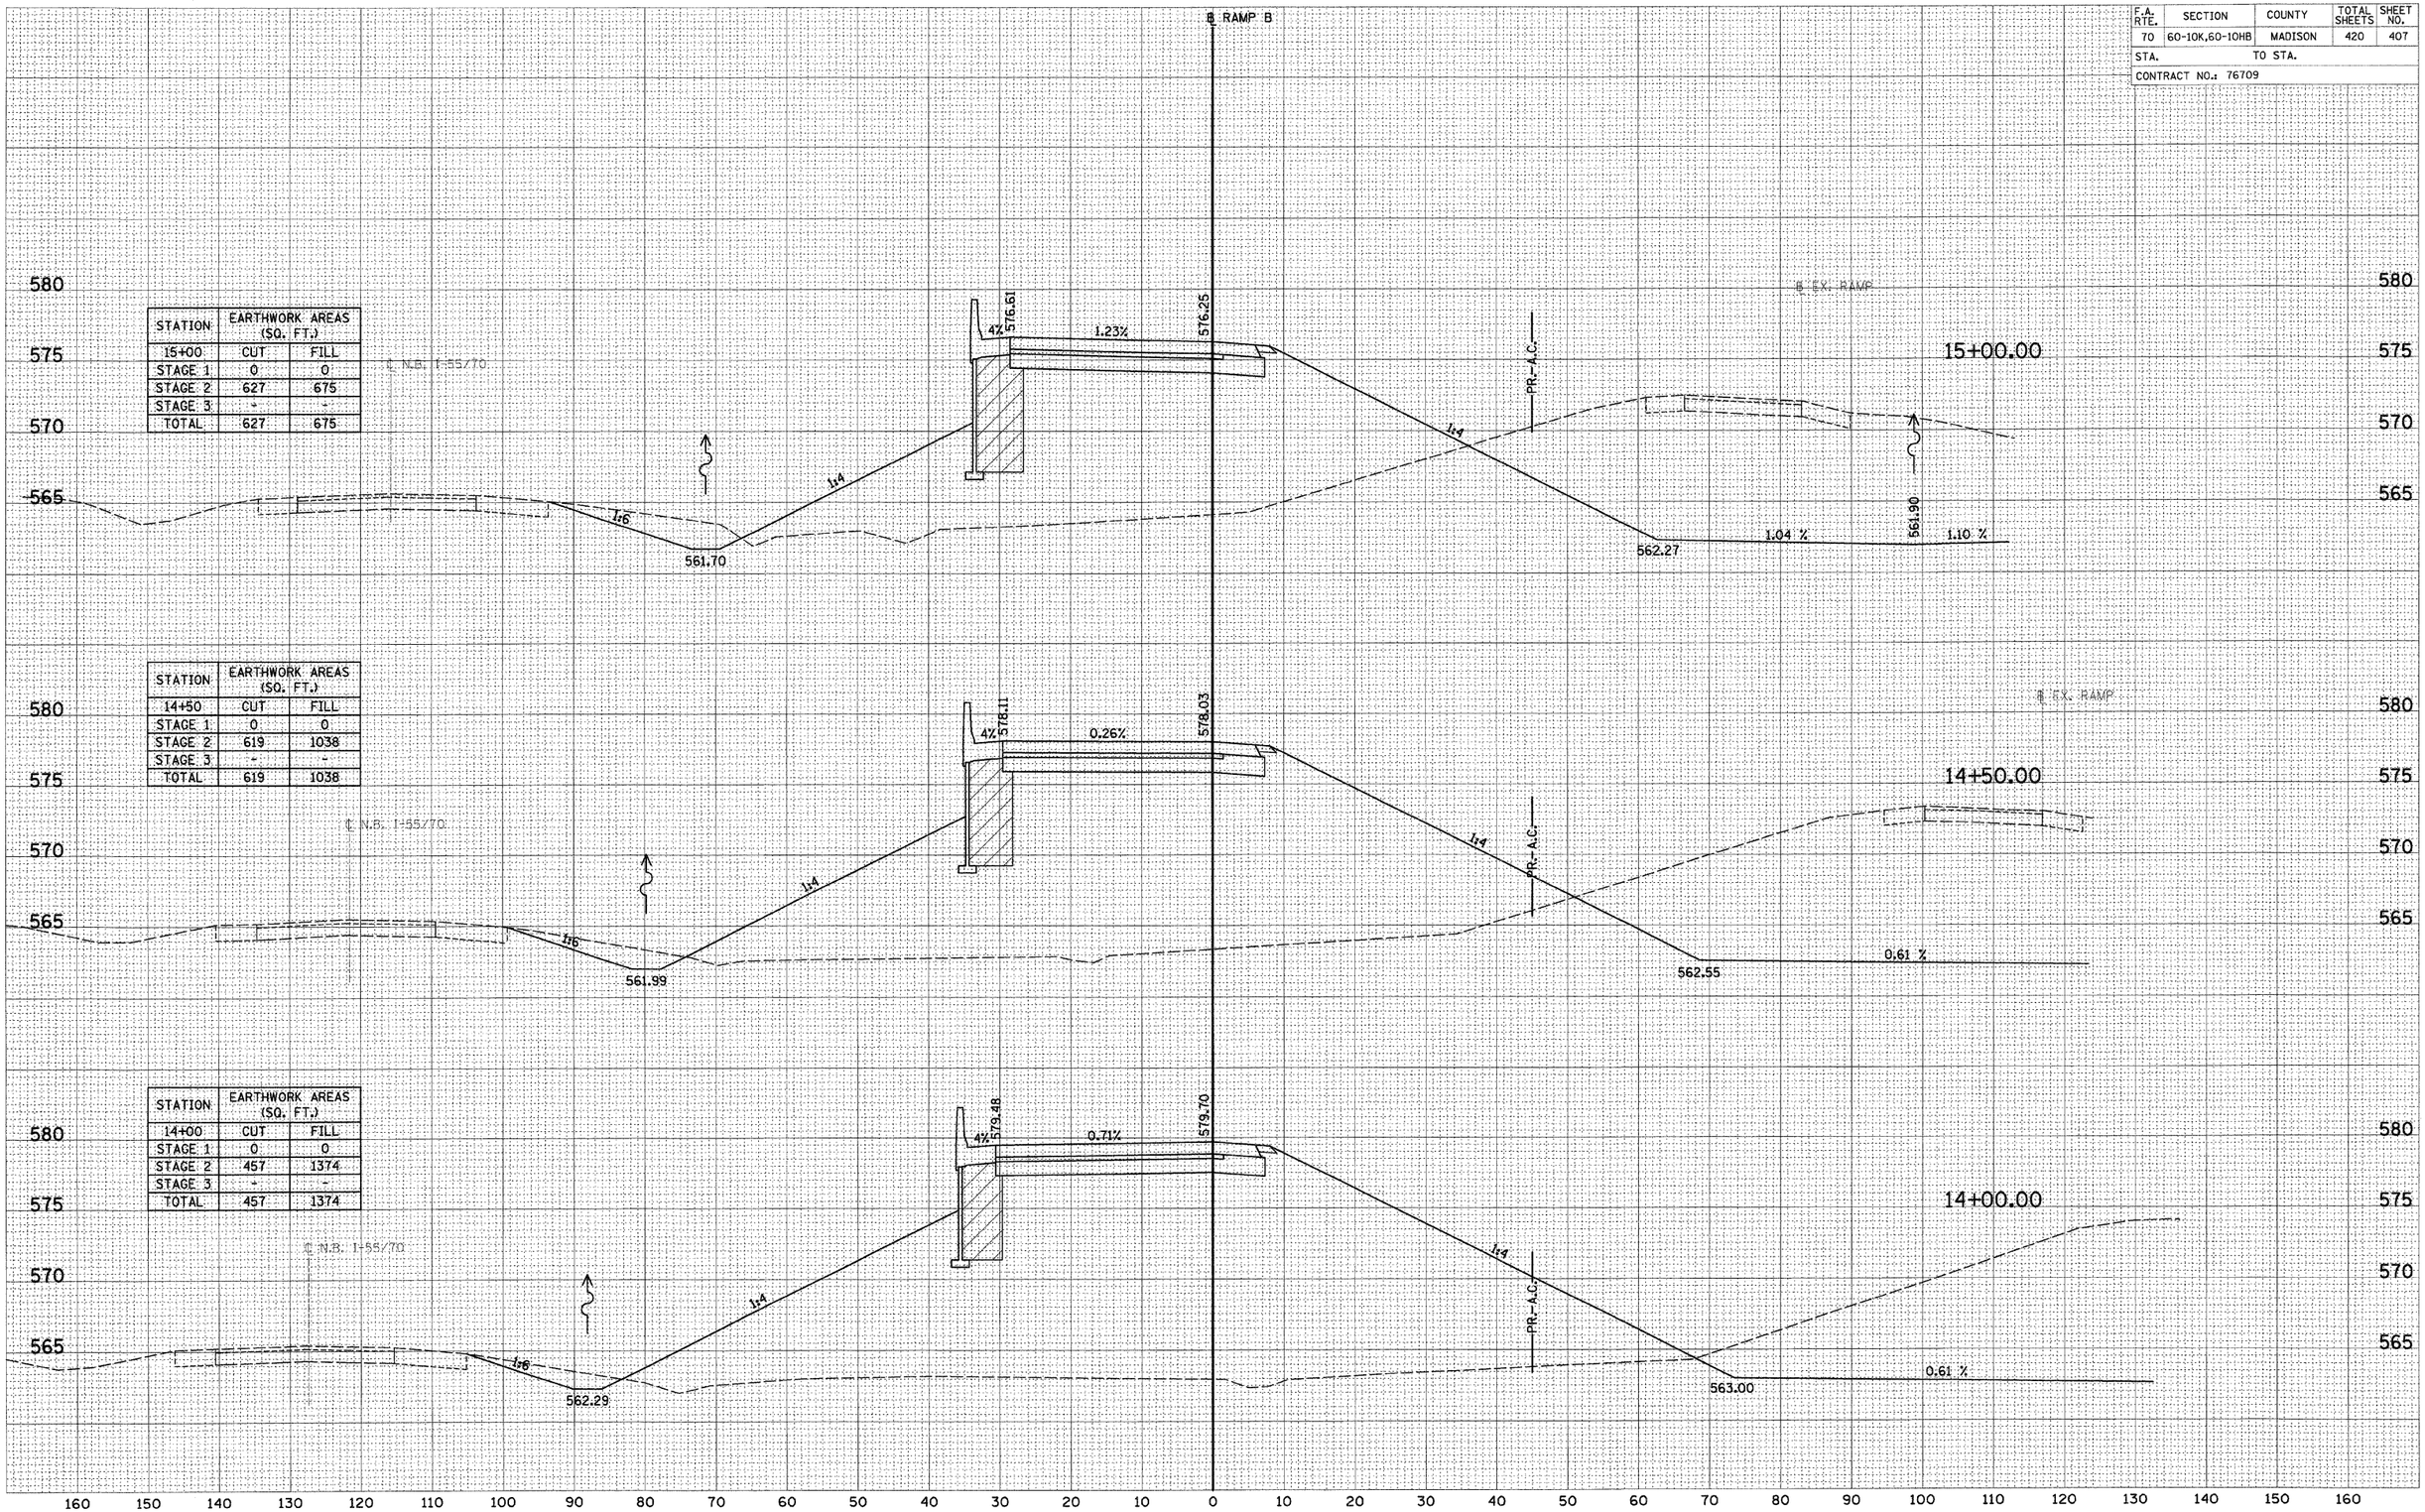

STATION	EARTHWORK AREAS (SQ. FT.)	
15+00	CUT	FILL
STAGE 1	0	0
STAGE 2	627	675
STAGE 3	-	-
TOTAL	627	675

STATION	EARTHWORK AREAS (SQ. FT.)	
14+50	CUT	FILL
STAGE 1	0	0
STAGE 2	619	1038
STAGE 3	-	-
TOTAL	619	1038

STATION	EARTHWORK AREAS (SQ. FT.)	
14+00	CUT	FILL
STAGE 1	0	0
STAGE 2	457	1374
STAGE 3	-	-
TOTAL	457	1374

FINAL SURVEY: NOTE BOOK NO. — SURVEYED / PLOTTED / TEMPLATE / AREAS / AREAS CHECKED — BY — DATE

ORIGINAL SURVEY: NOTE BOOK NO. — SURVEYED / PLOTTED / TEMPLATE / AREAS / AREAS CHECKED — BY — DATE

RAMP B