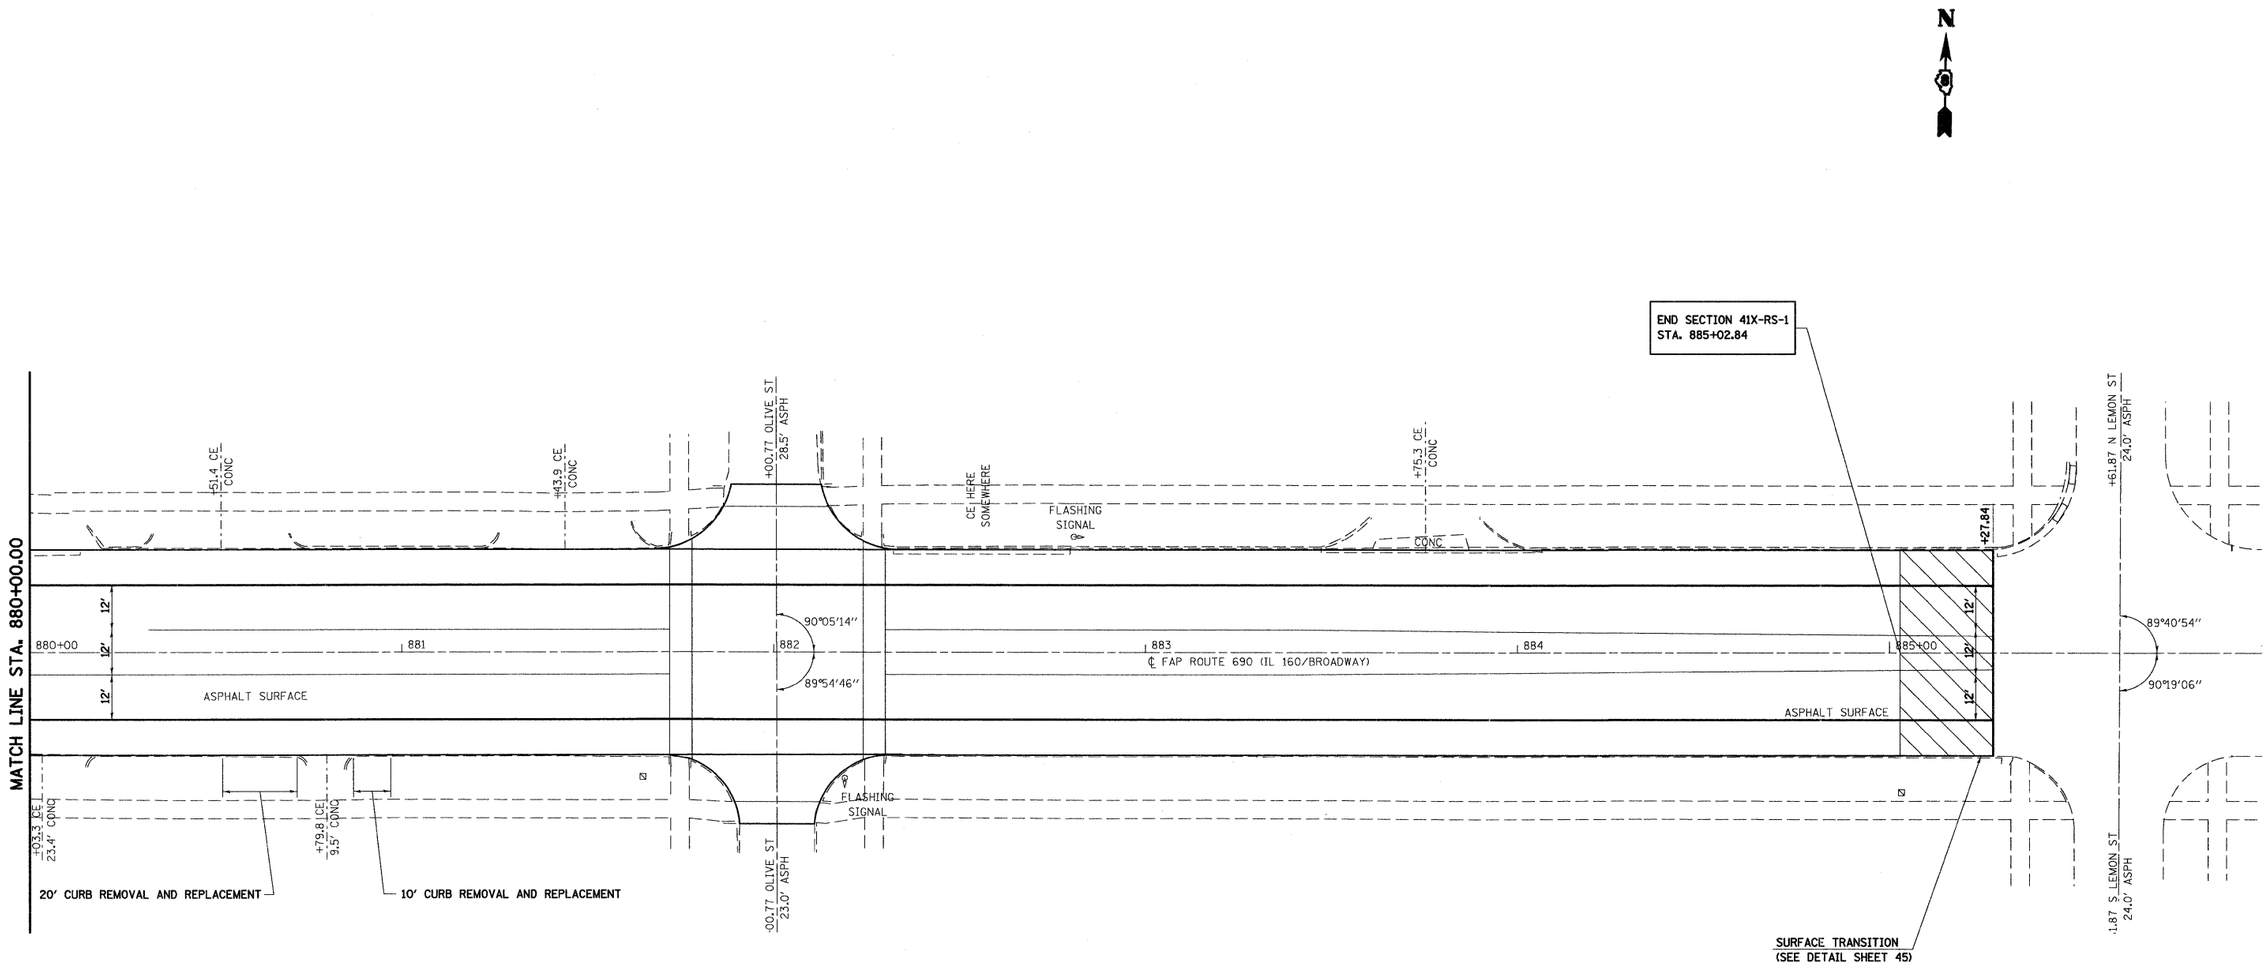

FILE NAME = S:\Projects\407-0029-4HY IL 160 @HIGHLAND\dgn\CADD Sheets\D876C35-sht-plan.dgn	USER NAME = paul	DESIGNED - ESW	REVISED -
		DRAWN - WJS	REVISED -
	PLOT SCALE = 20.000 ' / IN.	CHECKED - BRM	REVISED -
	PLOT DATE = 1/13/2009	DATE - 9-29-08	REVISED -

STATE OF ILLINOIS
DEPARTMENT OF TRANSPORTATION

PLAN SHEET, IL ROUTE 160

SCALE: 1" = 20' | SHEET NO. 9 OF 9 SHEETS | STA. 880+00.00 TO STA. 886+00.00

F.A.P RTE.	SECTION	COUNTY	TOTAL SHEETS	SHEET NO.
690	41X-RS-1	MADISON	58	27
		CONTRACT NO. 76C35		
FED. ROAD DIST. NO.	ILLINOIS	FED. AID PROJECT		