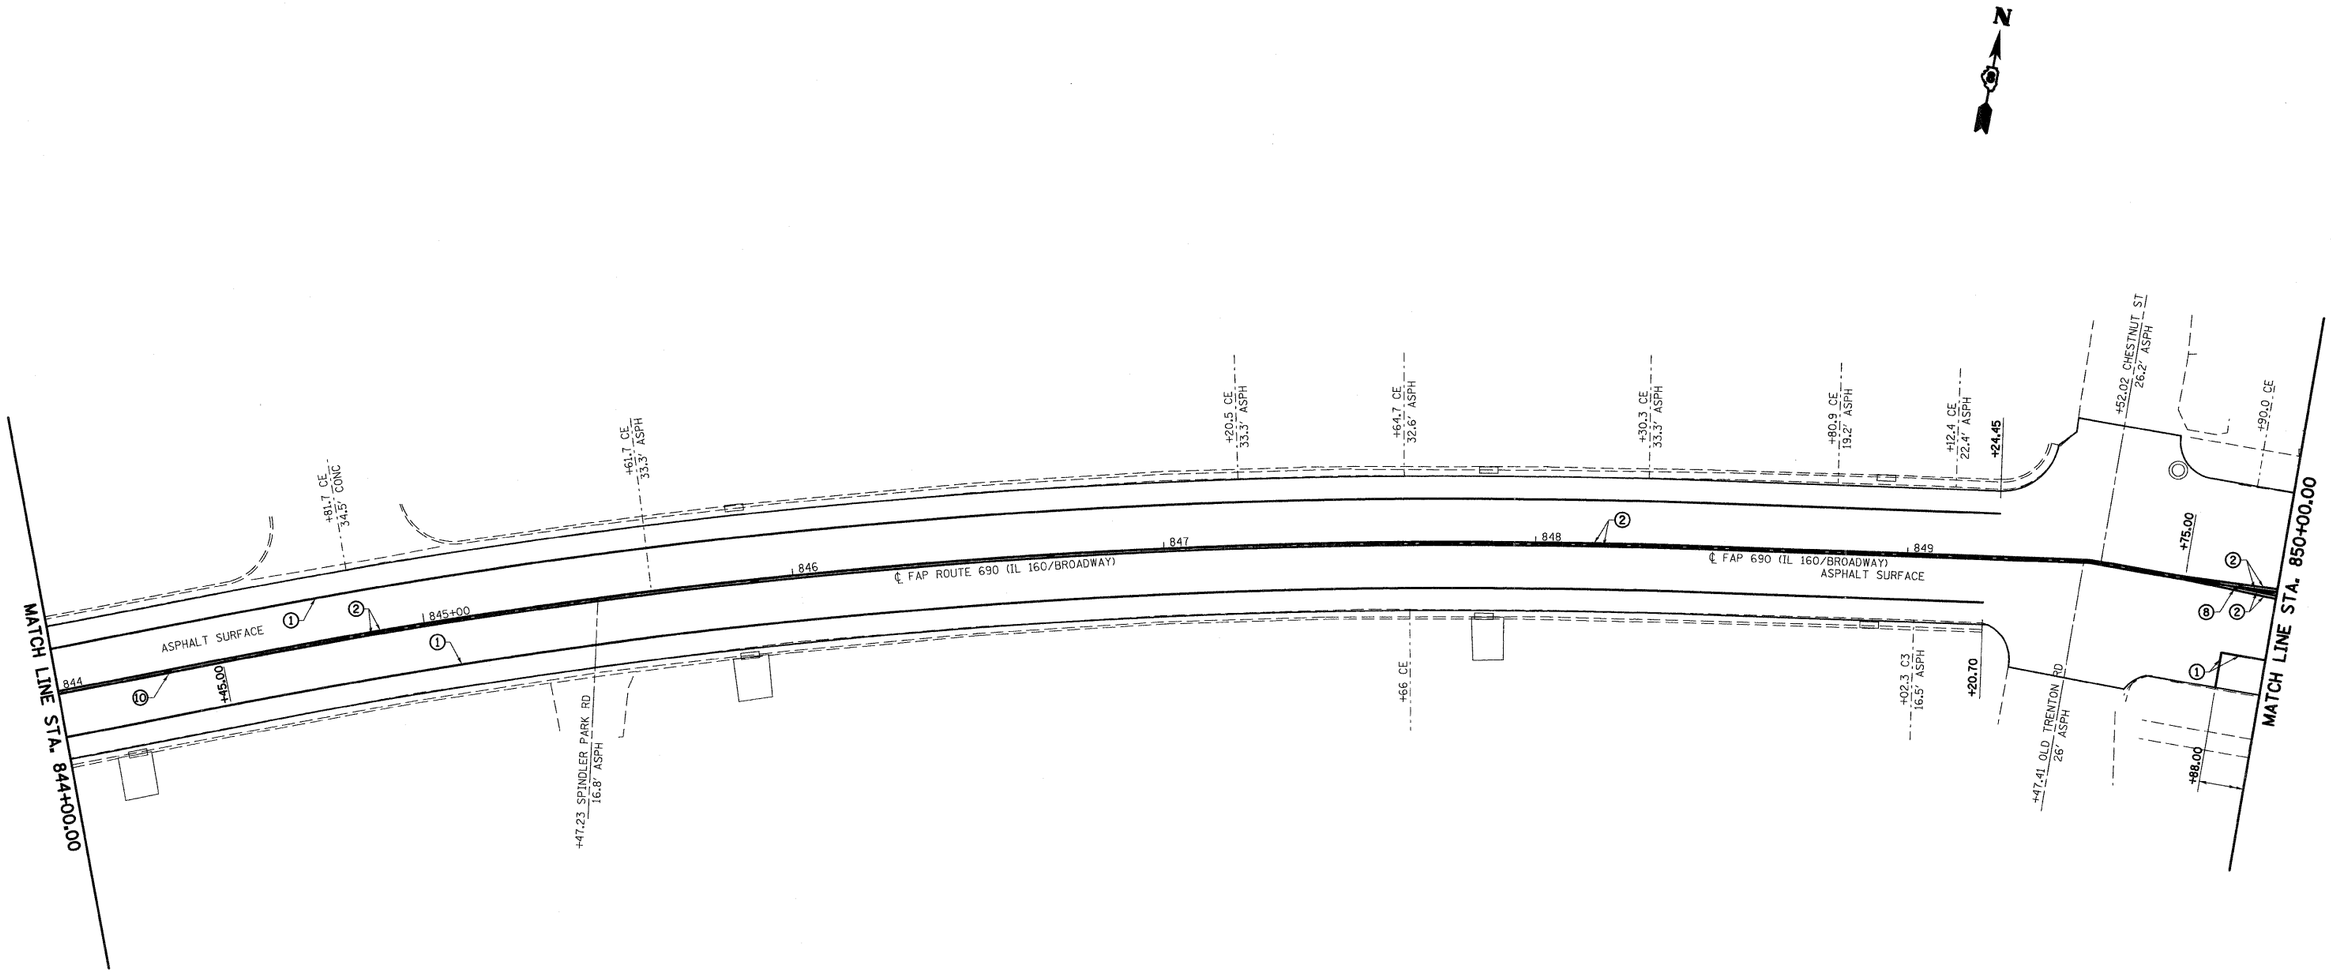

LEGEND

1. PAVEMENT MARKING LINE - 4" SOLID WHITE
2. PAVEMENT MARKING LINE - 4" SOLID YELLOW
3. PAVEMENT MARKING LINE - 4" SKIP DASH YELLOW
4. PAVEMENT MARKING LINE - 6" SOLID WHITE
5. PAVEMENT MARKING LINE - 12" SOLID YELLOW
6. PAVEMENT MARKING LINE - 12" SOLID WHITE
7. PAVEMENT MARKING - LETTERS AND SYMBOLS
8. RAISED REFLECTIVE PAVEMENT MARKERS ONE-WAY AMBER (40' CENTERS)
9. RAISED REFLECTIVE PAVEMENT MARKERS ONE-WAY CRYSTAL (40' CENTERS)
10. RAISED REFLECTIVE PAVEMENT MARKERS TWO-WAY AMBER (40' CENTERS)

NOTE:
FOR TYPICAL APPLICATIONS
SEE SHEET 45

0 20' 40'

FILE NAME = S:\Projects\407-0029-4HY IL 160 HIGHLAND\dgn\CADD Sheets\D876C35-sht-pmk.dgn	USER NAME = paul	DESIGNED - ESW	REVISED -	STATE OF ILLINOIS DEPARTMENT OF TRANSPORTATION	PAVEMENT MARKING PLAN, IL ROUTE 160	F.A.P RTE.	SECTION	COUNTY	TOTAL SHEETS	SHEET NO.
	DRAWN - WJS	REVISED -				690	41X-RS-1	MADISON	58	34
	PLOT SCALE = 20.000 ' / IN.	CHECKED - BRM	REVISED -					CONTRACT NO. 76C35		
	PLOT DATE = 1/13/2009	DATE - 10-14-08	REVISED -		SCALE: 1" = 20' SHEET NO. 3 OF 9 SHEETS STA. 844+00.00 TO STA. 850+00.00	FED. ROAD DIST. NO.	ILLINOIS	FED. AID PROJECT		