CONTRACT NO. 78058

F.A. RTE.	SECTION	COUNTY	TOTAL SHEETS	SHEET NO.
331	*	SALINE	220	73
STA.		TO STA.		
FED. ROAD DIST. NO.	ILLINOIS	FED. AID PROJECT		

* 3-2, (8X-1)B, 4-2

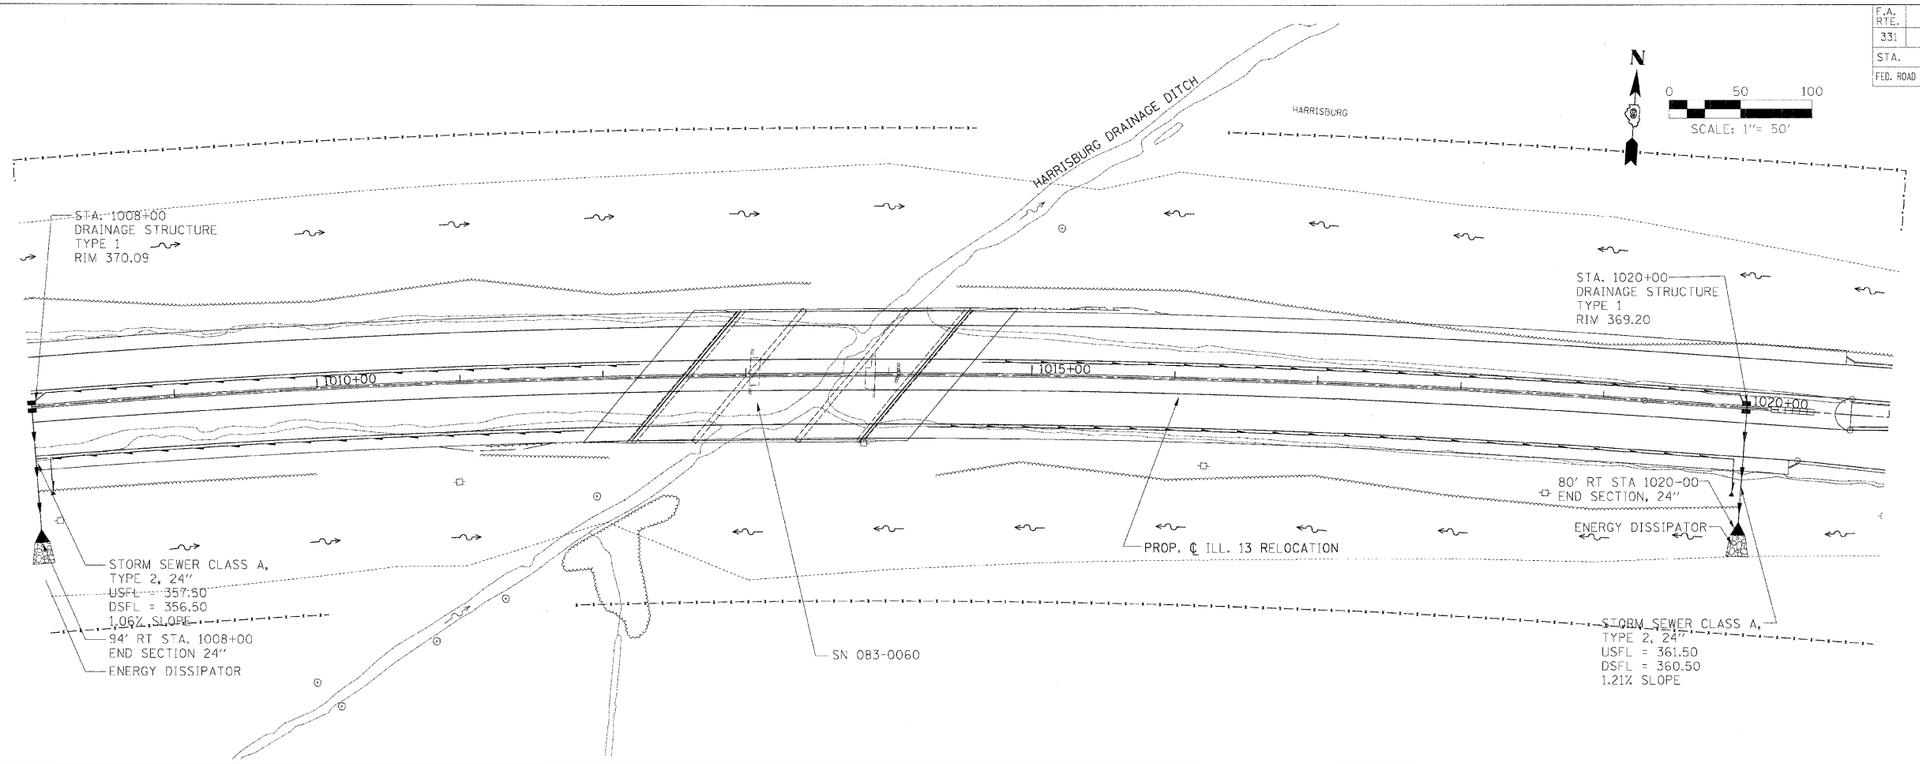

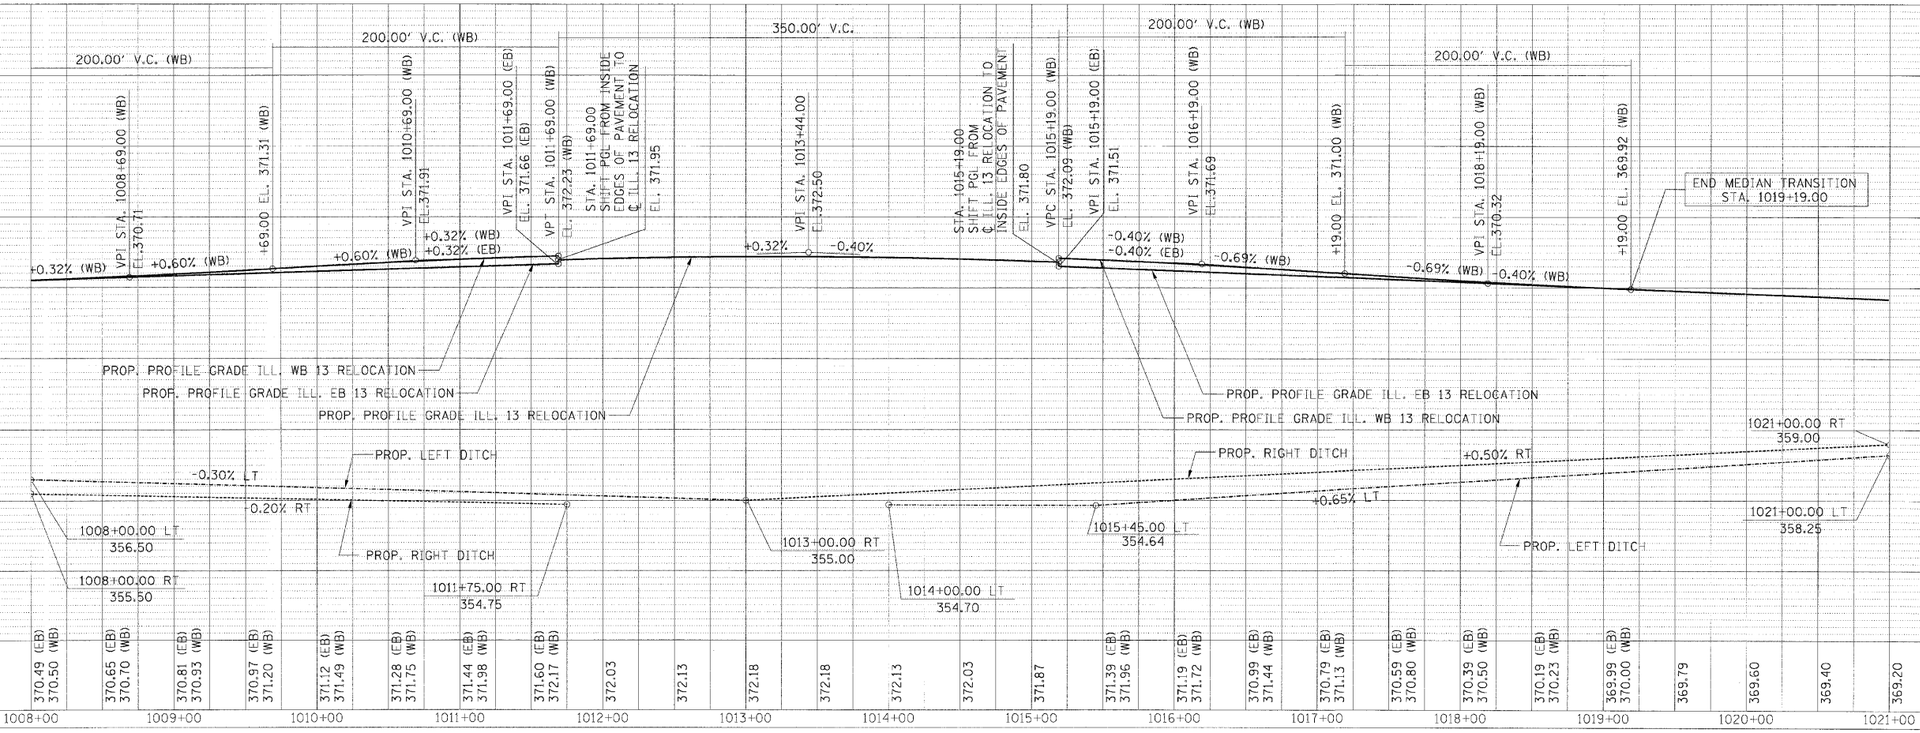

STORM SEWER PLAN PROFILE – STA. 1008+00.00 TO STA. 1021+00.00

PLAN

NO.	NOTE BOOK	SURVEYED	BY
		PLOTTED	KEENS
		ALIGNMENT CHECKED	DMS
		QUANTITY CHECKED	JPN
		CADD FILE NAME	SEE BELOW

PROFILE

NO.	NOTE BOOK	SURVEYED	BY	DATE
		PLOTTED	KEENS	12-'09
		QUANTITY CHECKED	DMS	--
		STRUCTURE NOTATIONS CHKD	JPN	--
			JPN	--
			JPN	--

DRAWN BY DMS
DRAWING CHECKED BY CAR
PLAN & PROFILE CHECKED BY BJW

M:/PROJECTS/PROJ3526/ROADWAY/COMMON/
Active Files: Reference Files:
es0066-06.dgn th20-3526e6.dgn tp02-3526e6.dgn
pg-3526e6.dgn
pcvc-3526e6.dgn
45-pw.dgn