CONTRACT NO. 78058

FAP RTE.	SECTION	COUNTY	TOTAL SHEETS	SHEET NO.
331	3-2, 8X-1, 4-2	SALINE	220	157
STA.		TO STA.		
FED. ROAD DIST. NO.	ILLINOIS	FED. AID PROJECT		

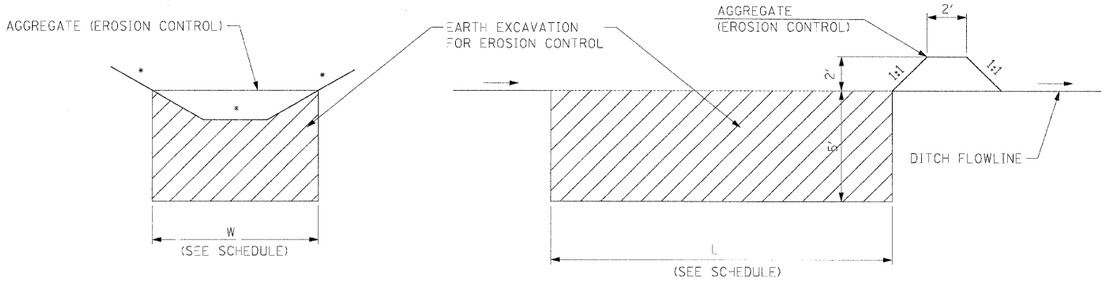

* SEE CROSS SECTIONS FOR SIDE SLOPES AND DITCH WIDTHS.

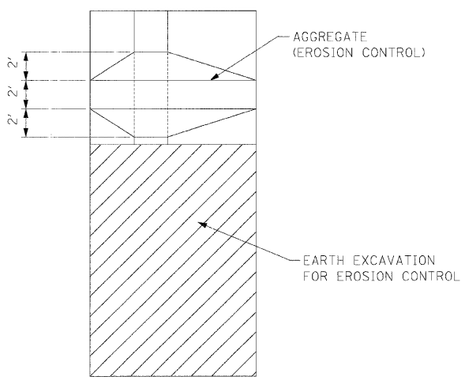

SEDIMENT BASIN DESIGN

STATION	LENGTH (FT)	WIDTH (FT)	EARTH EXCAVATION FOR EROSION CONTROL (CU. YD.)	AGGREGATE (EROSION CONTROL) (TON)
RIGHT (C/L ILL 13 RELOCATION)				
998+50	450	18	390	3.64
1006-50	450	18	390	3.64

STATION	LENGTH (FT)	WIDTH (FT)	EARTH EXCAVATION FOR EROSION CONTROL (CU. YD.)	AGGREGATE (EROSION CONTROL) (TON)
LEFT (C/L ILL 13 RELOCATION)				
982+00	350	18	300	3.64
995+00	350	18	300	3.64
1007+00	350	18	300	3.64
TOTAL				

SEDIMENT BASIN

CHECKED BY BJW PLOT DATE 2/2/2009
DRAWN BY DMS PLOT SCALE 1:49.9995

M:/PROJ.35/06/ROADWAY/CONTRACT 1/STANDARDS/
Active Files:
Reference Files:
STDS_SEDC06.dgn

DETAILS: SEDIMENT BASIN