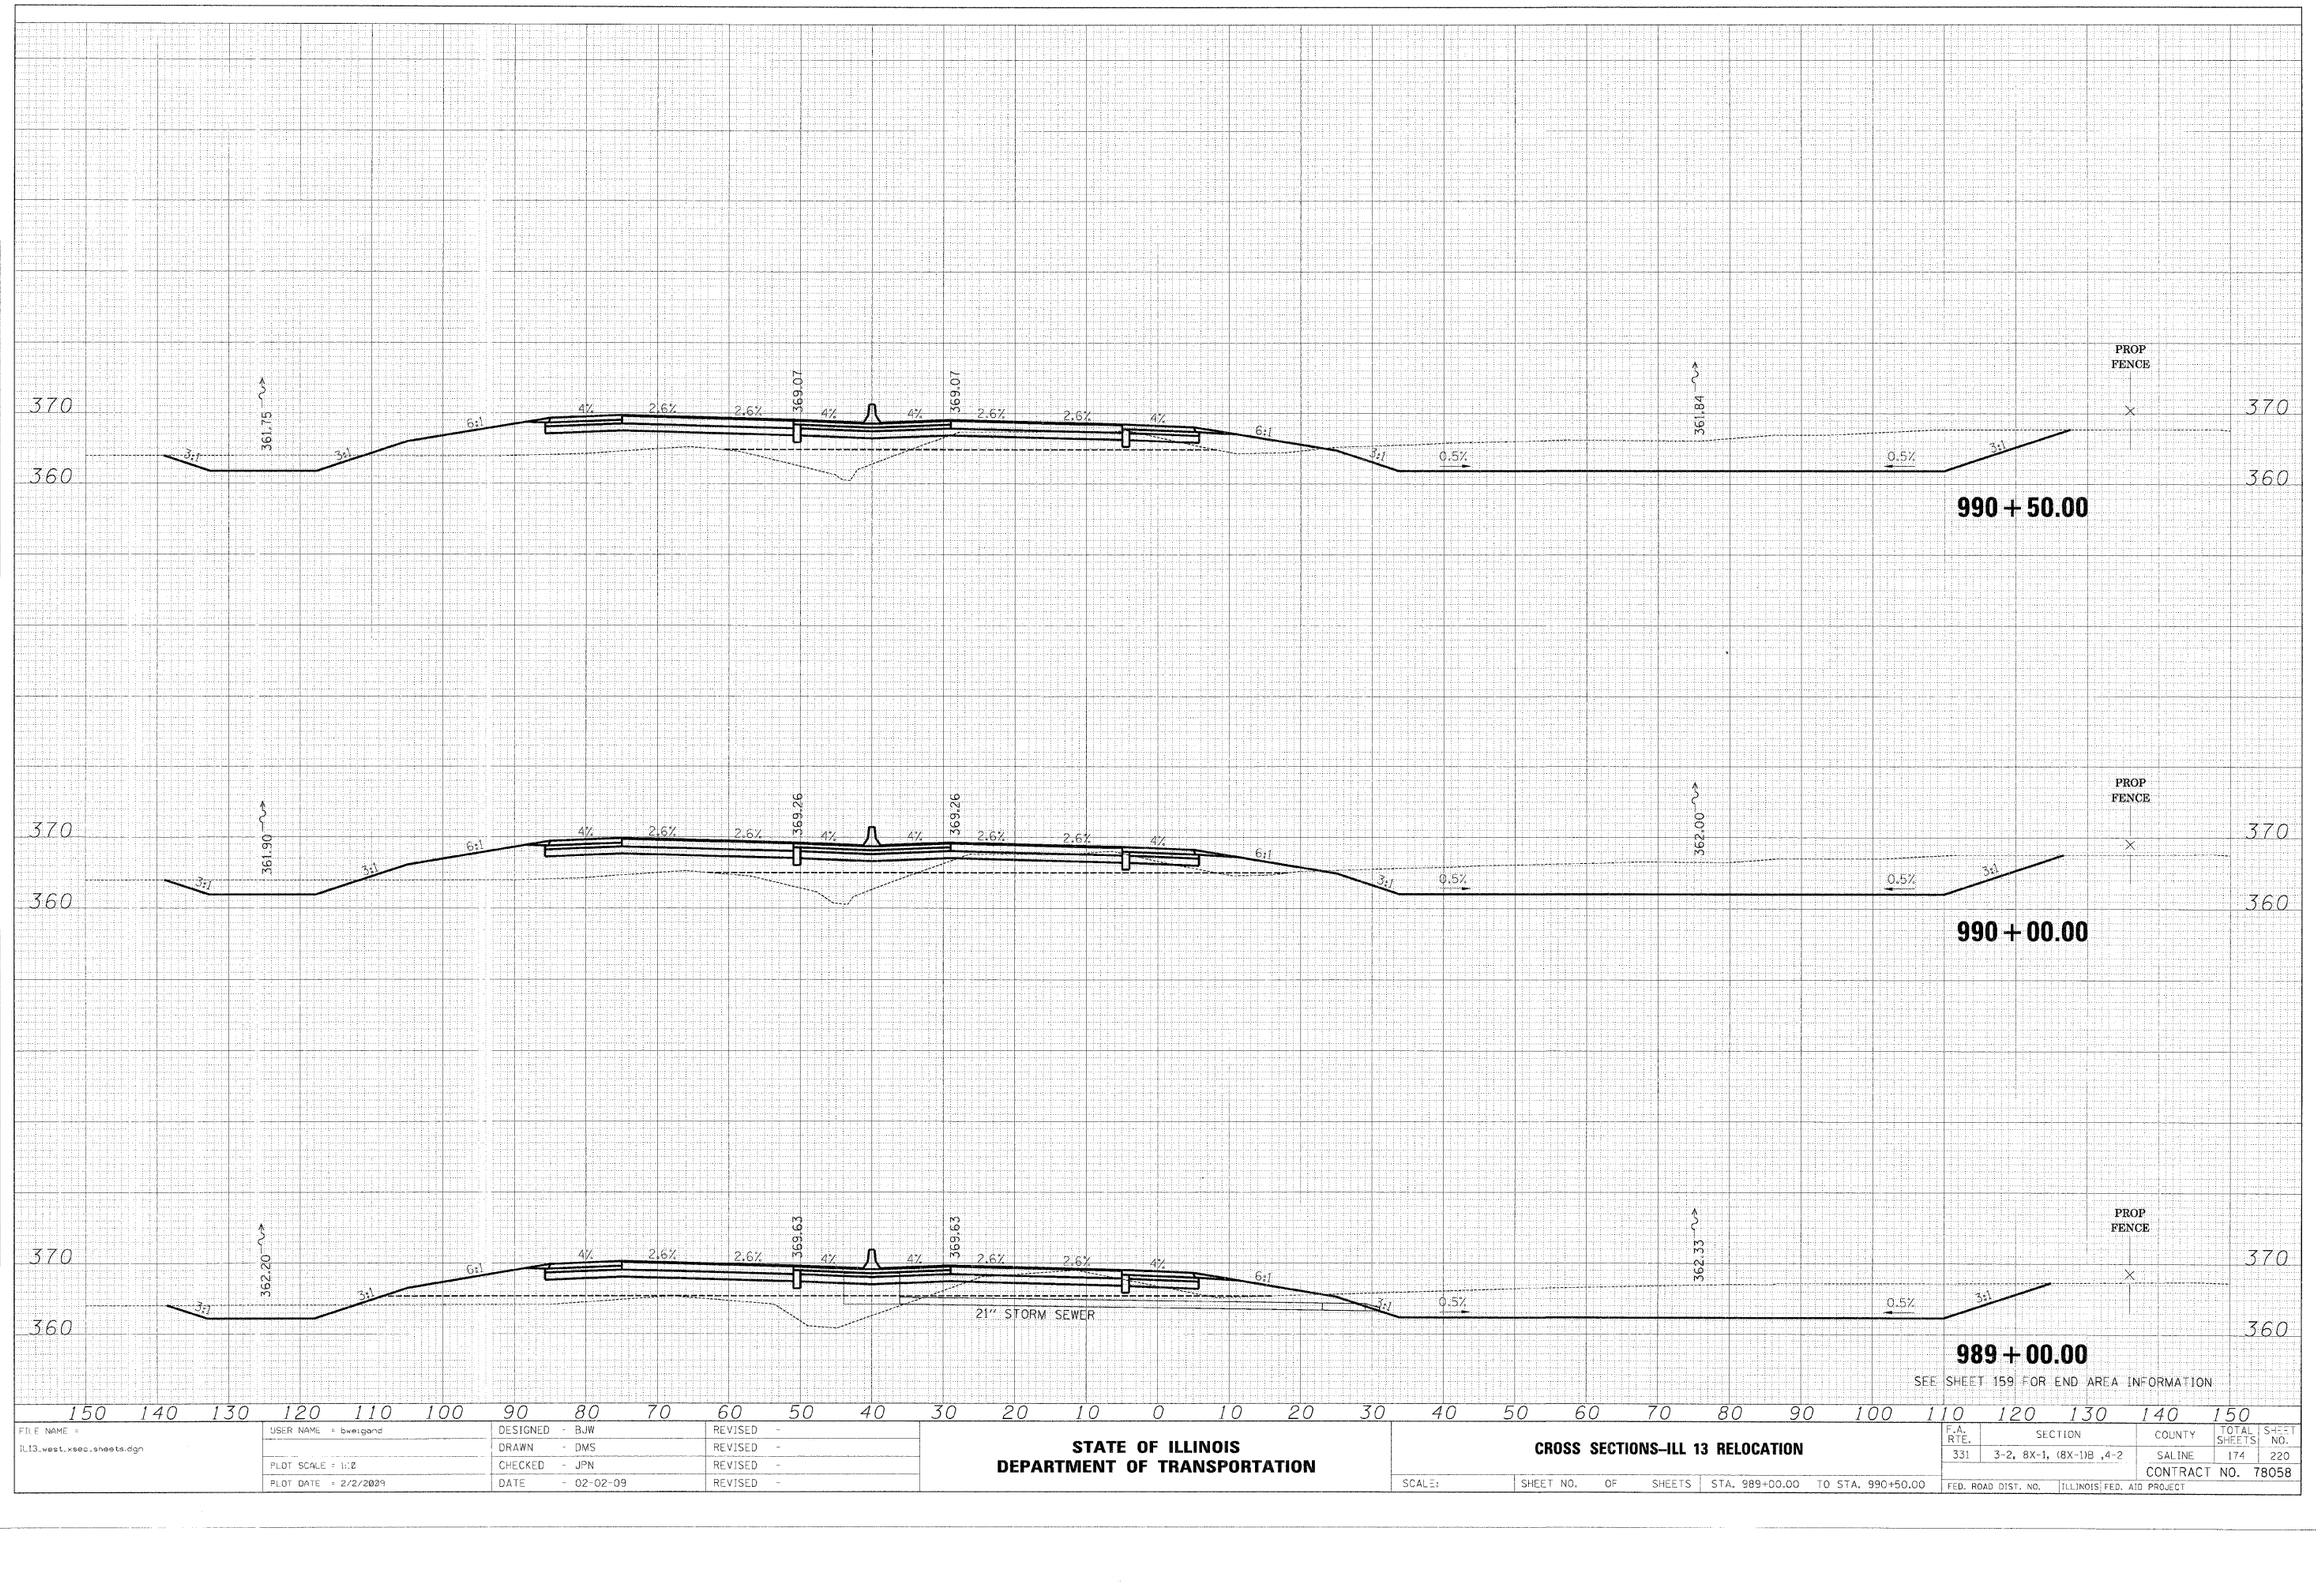

ORIGINAL SURVEY
NOTE BOOK
NO.
SURVEYED
PLOTTED
TEMPLATE
AREAS
AREAS CHECKED
BY
DATE

FINAL SURVEY
NOTE BOOK
NO.
SURVEYED
PLOTTED
TEMPLATE
AREAS
AREAS CHECKED
BY
DATE

FILE NAME = IL13_west_xsec_sheets.dgn

USER NAME = bwelgand
PLOT SCALE = 1:2
PLOT DATE = 2/2/2024

DESIGNED - BJW | REVISED -
DRAWN - DMS | REVISED -
CHECKED - JPN | REVISED -
DATE - 02-02-09 | REVISED -

STATE OF ILLINOIS
DEPARTMENT OF TRANSPORTATION

CROSS SECTIONS-ILL 13 RELOCATION

SCALE: | SHEET NO. OF SHEETS | STA. 989+00.00 TO STA. 990+50.00

F.A. RTE.	SECTION	COUNTY	TOTAL SHEETS	SHEET NO.
331	3-2, 8X-1, (8X-1)B ,4-2	SALINE	174	220
		CONTRACT NO. 78058		
FED. ROAD DIST. NO.	ILLINOIS	FED. AID PROJECT		