FINAL SURVEY	SURVEYED	BY
	PLOTTED	DATE
NOTE BOOK	TEMPLATE	
NO.	AREAS	
	AREAS CHECKED	

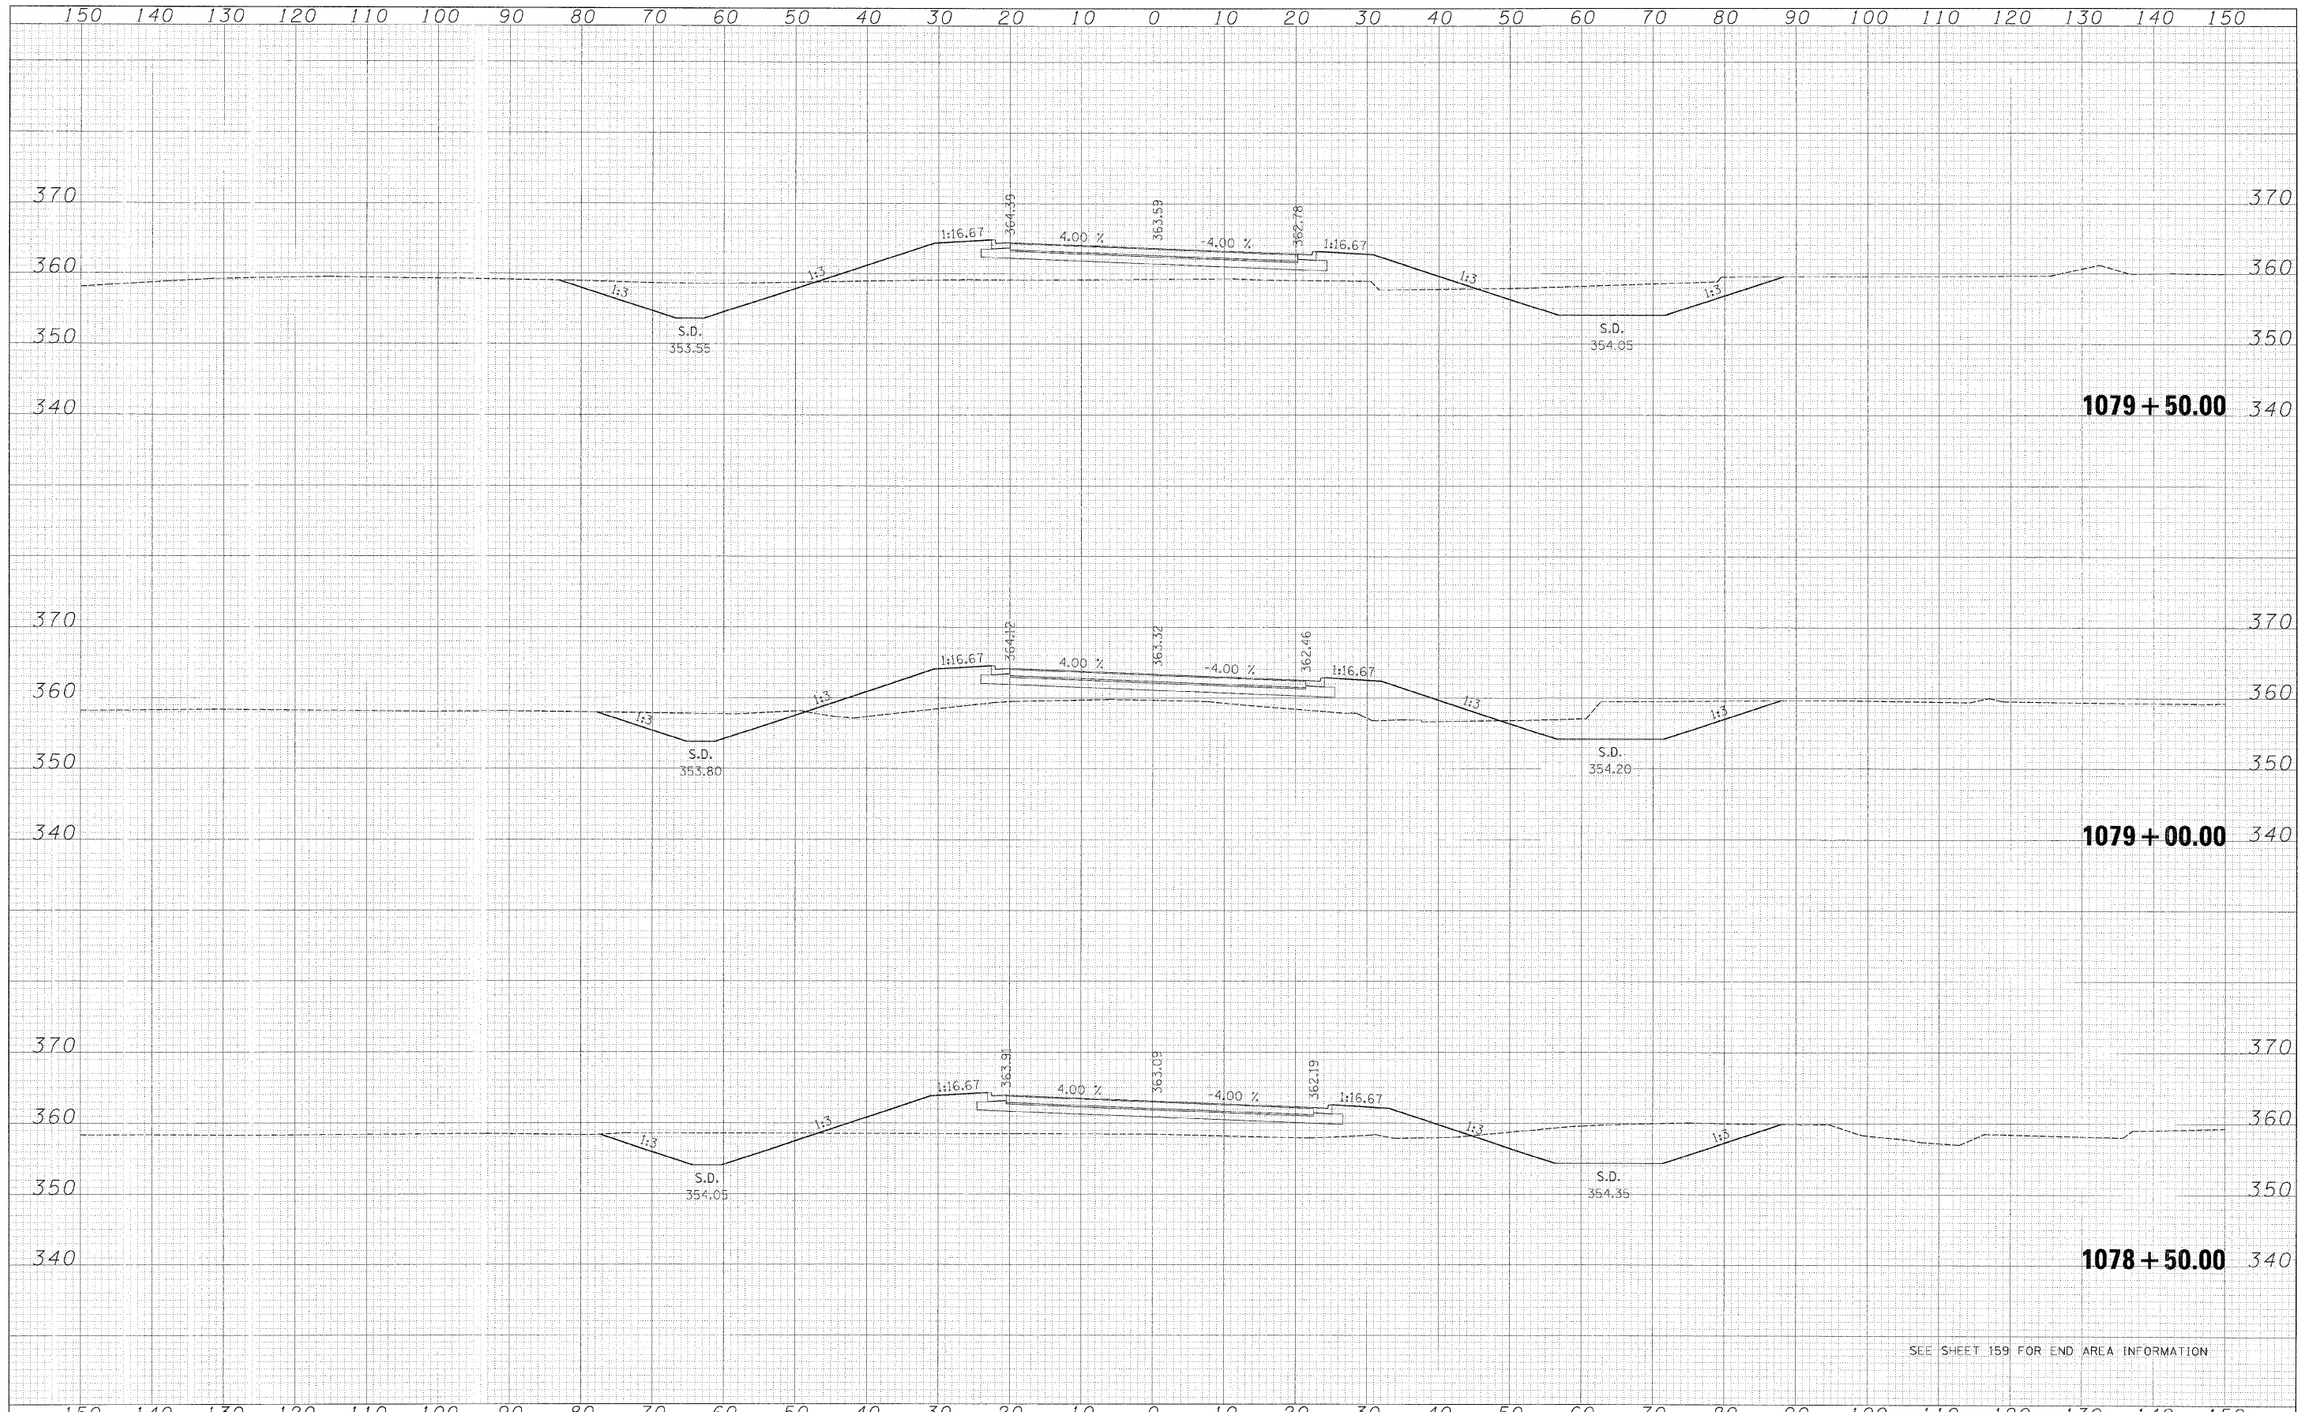

SEE SHEET 159 FOR END AREA INFORMATION

ORIGINAL SURVEY	SURVEYED	BY
	PLOTTED	DATE
NOTE BOOK	TEMPLATE	
NO.	AREAS	
	AREAS CHECKED	

FILE NAME = IL13.east.xsec.sheets.dgn	USER NAME = bwaigand	DESIGNED - BJW	REVISED -
		DRAWN	REVISED
	PLOT SCALE = 1:10	CHECKED - JPN	REVISED -
	PLOT DATE = 2/2/2009	DATE - 02-02-09	REVISED -

STATE OF ILLINOIS
DEPARTMENT OF TRANSPORTATION

CROSS SECTIONS–ILL 13 RELOCATION

SCALE: | SHEET NO. OF SHEETS | STA. 1078+50.00 TO STA. 1079+50.00

F.A. RTE.	SECTION	COUNTY	TOTAL SHEETS	SHEET NO.
331	3-2, 8X-1, (8X-1)B ,4-2	SALINE	194	220
		CONTRACT NO. 78058		
FED. ROAD DIST. NO.	ILLINOIS	FED. AID PROJECT		