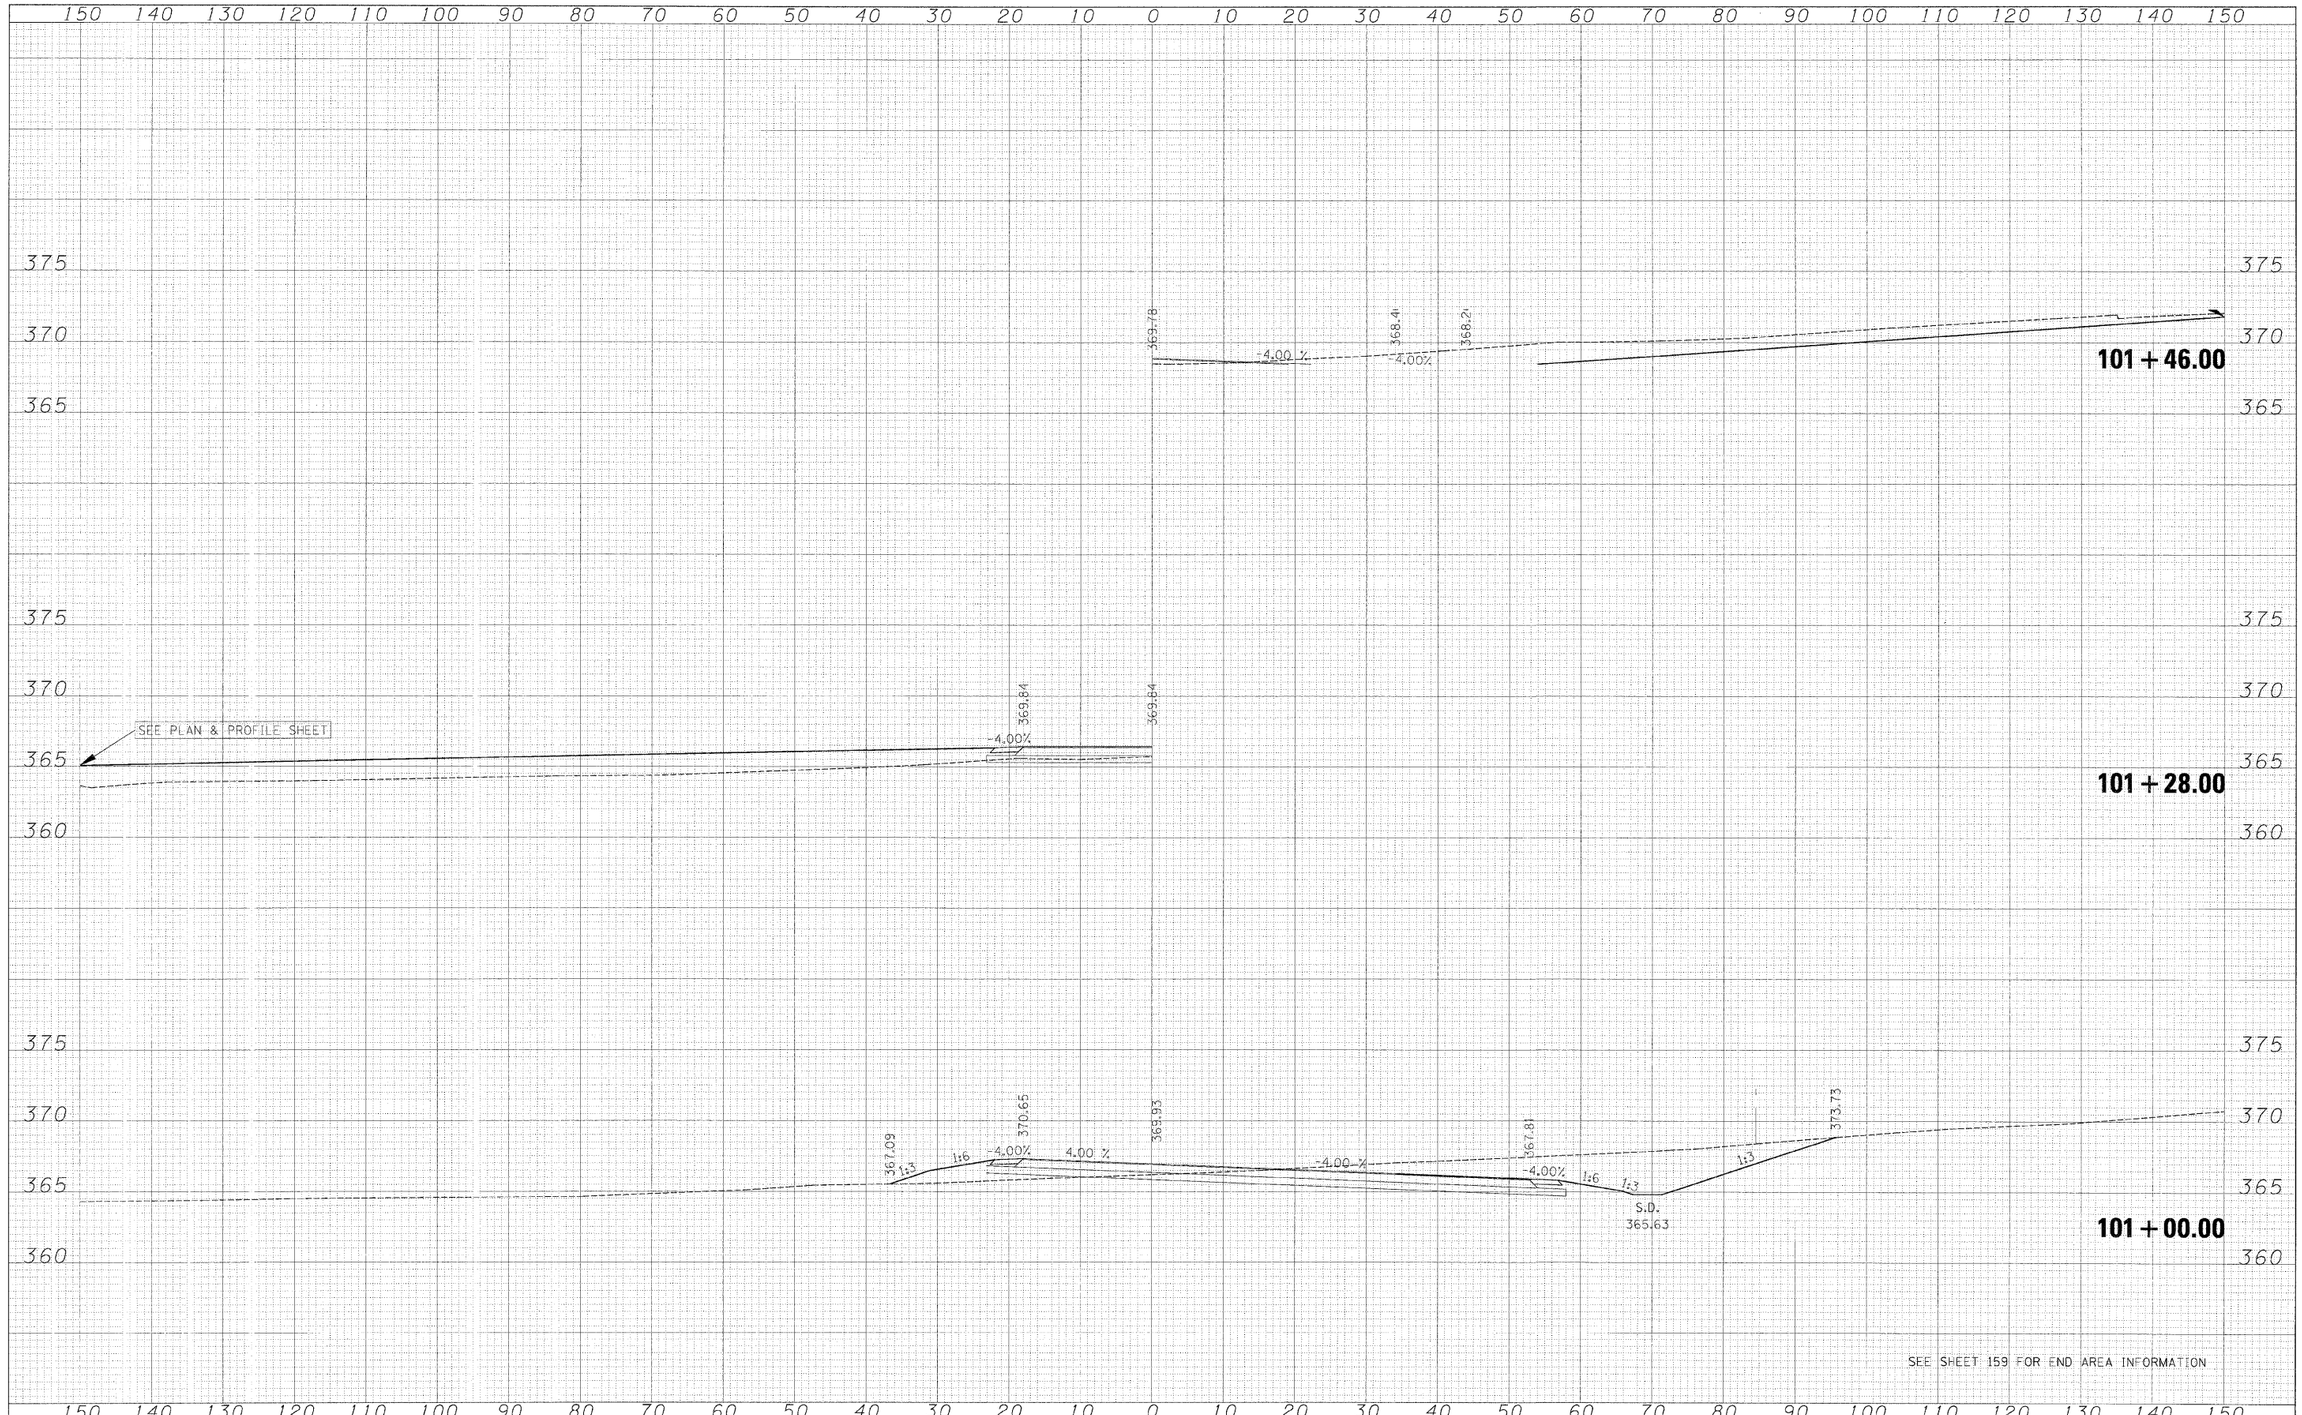

SEE SHEET 159 FOR END AREA INFORMATION

FINAL SURVEY	BY	DATE
SURVEYED		
PLOTTED		
NOTE BOOK		
AREAS		
AREAS CHECKED		
NO.		

ORIGINAL SURVEY	BY	DATE
SURVEYED		
PLOTTED		
NOTE BOOK		
AREAS		
AREAS CHECKED		
NO.		

FILE NAME = Old_Ill3_West_Xsec_Sheets.dgn	USER NAME = bweigand	DESIGNED - BJW	REVISED -
		DRAWN - DMS	REVISED -
	PLOT SCALE = 1:10	CHECKED - JPN	REVISED -
	PLOT DATE = 2/4/2009	DATE - 02-02-09	REVISED -

STATE OF ILLINOIS
DEPARTMENT OF TRANSPORTATION

CROSS SECTIONS–OLD ILL 13

SCALE: | SHEET NO. OF SHEETS | STA. 101+00.00 TO STA. 101+46.00

F.A. RTE.	SECTION	COUNTY	TOTAL SHEETS	SHEET NO.
	3-2, 8X-1, (8X-1)B ,4-2	SALINE	211	220
		CONTRACT NO. 78058		
FED. ROAD DIST. NO.	ILLINOIS	FED. AID PROJECT		