FINAL SURVEY	BY	DATE
SURVEYED		
PLOTTED		
NOTE BOOK		
AREAS		
NO.	AREAS CHECKED	

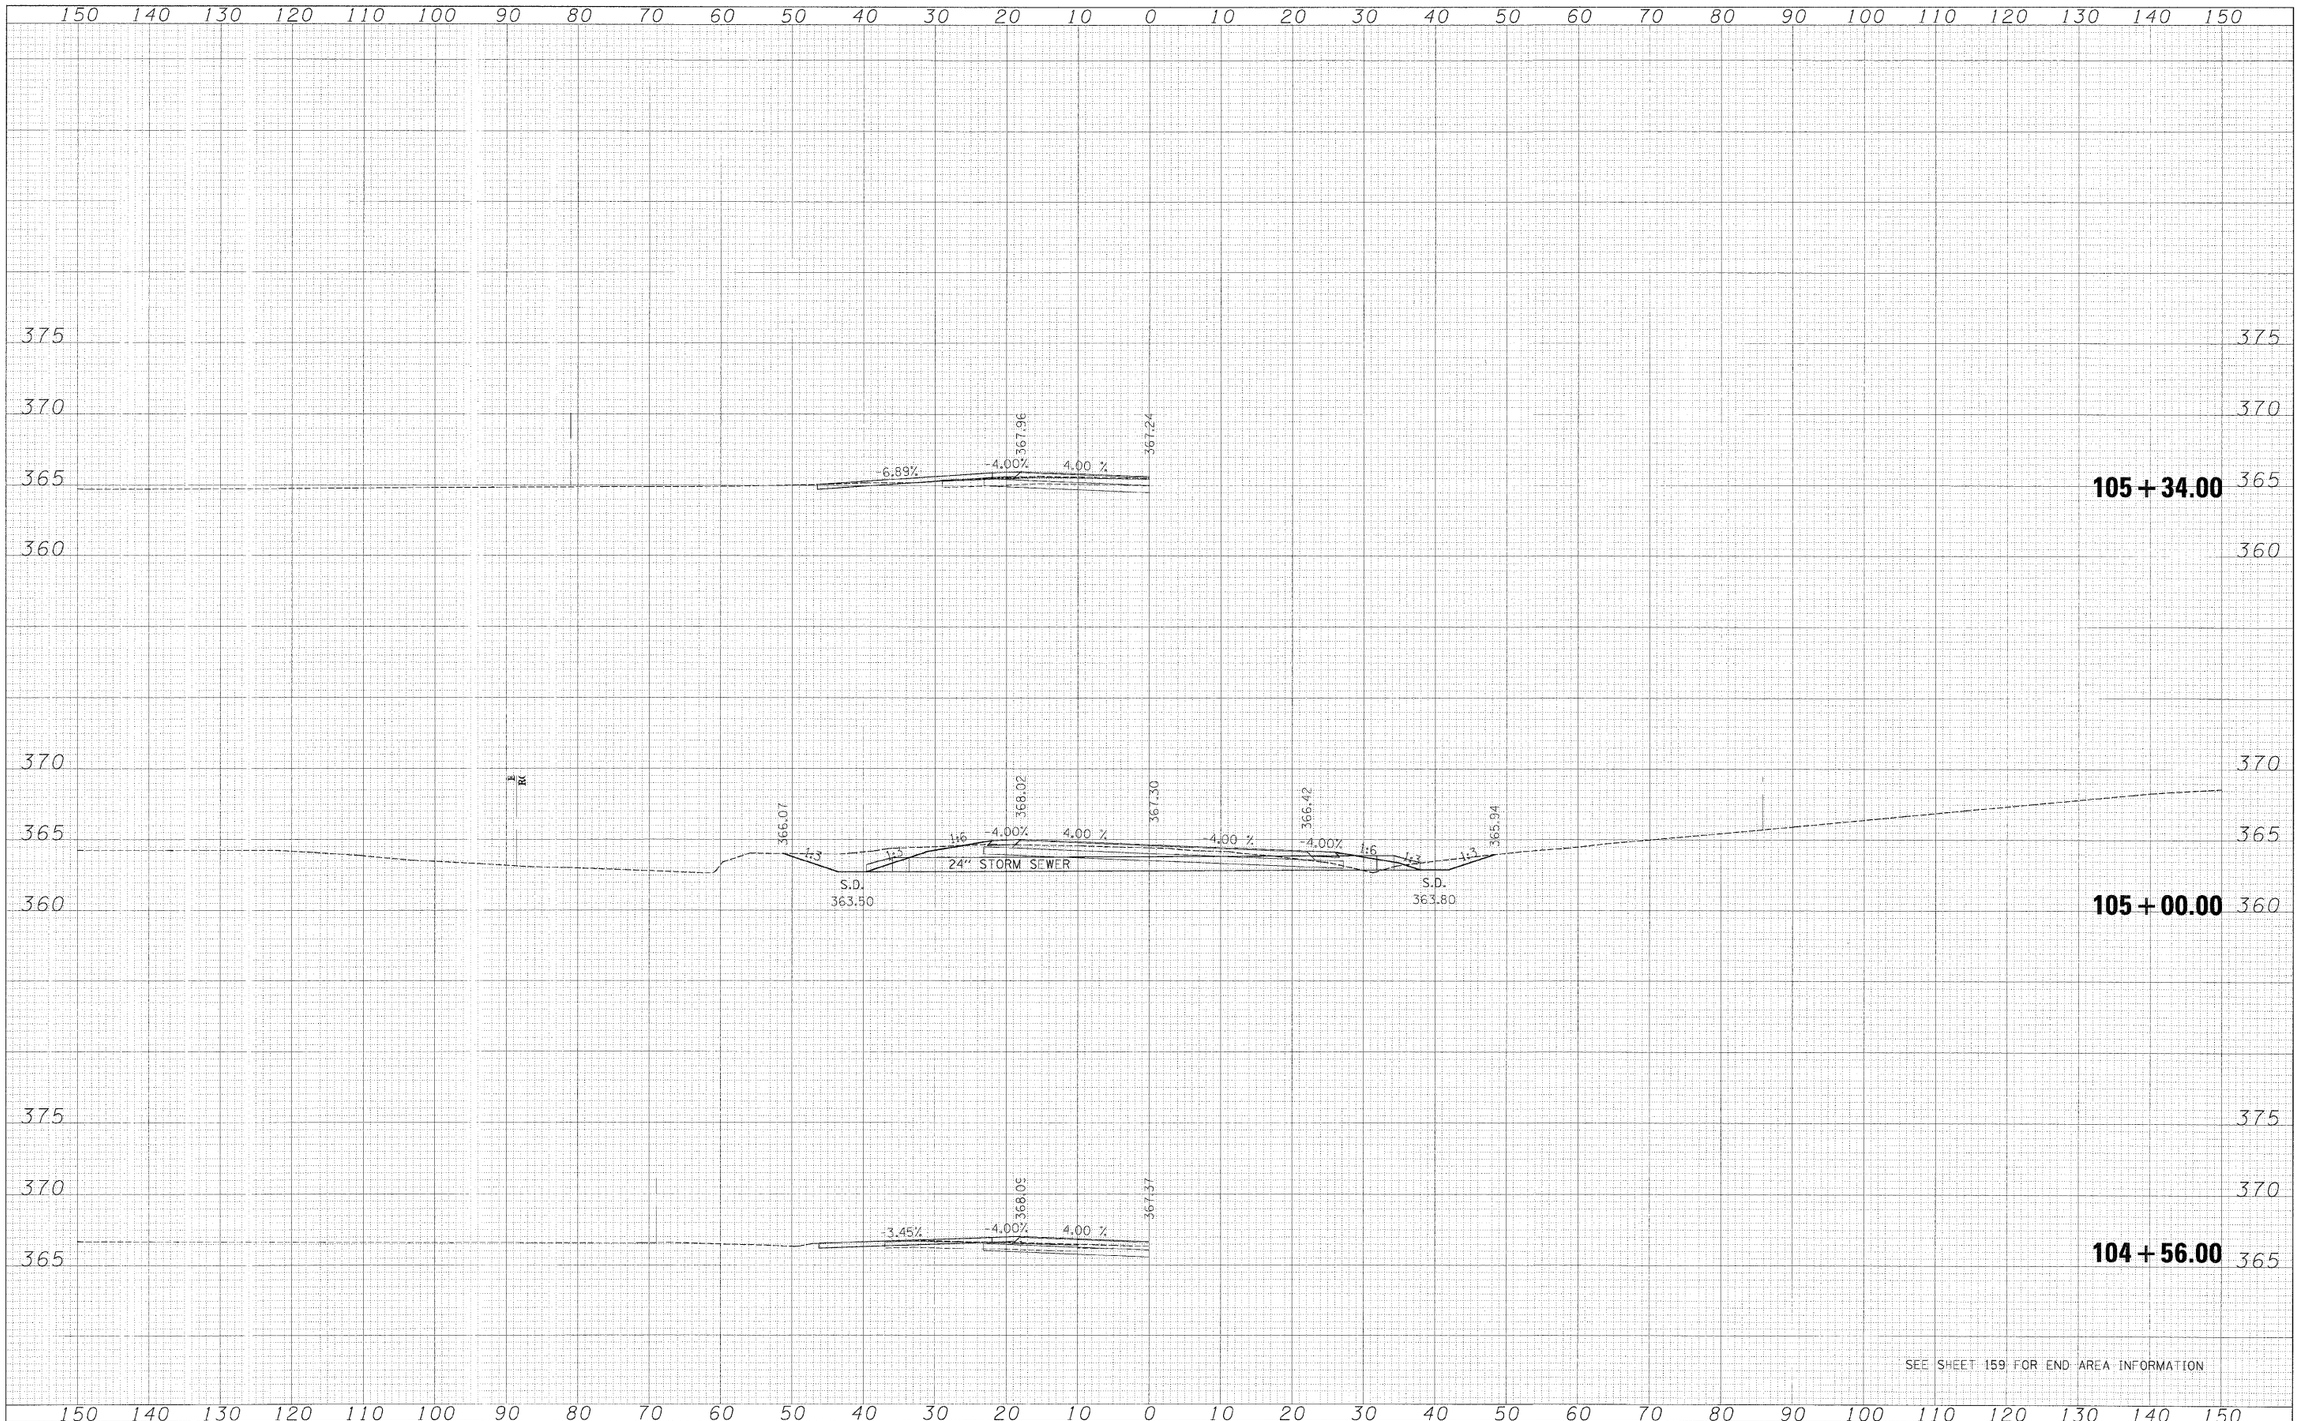

ORIGINAL SURVEY	BY	DATE
SURVEYED		
PLOTTED		
NOTE BOOK		
AREAS		
NO.	AREAS CHECKED	

FILE NAME = Old IL13 West_Xsec_Sheets.dgn	USER NAME = bweigand	DESIGNED - BJW	REVISED -
		DRAWN - DMS	REVISED -
	PLOT SCALE = 1:10	CHECKED - JPN	REVISED -
	PLOT DATE = 2/4/2009	DATE - 02-02-09	REVISED -

STATE OF ILLINOIS
DEPARTMENT OF TRANSPORTATION

CROSS SECTIONS–OLD ILL 13

SCALE: | SHEET NO. OF SHEETS | STA. 104+56.00 TO STA. 105+34.00

F.A. RTE.	SECTION	COUNTY	TOTAL SHEETS	SHEET NO.
	3-2, 8X-1, (8X-1)B ,4-2	SALINE	213	220
		CONTRACT NO. 78058		
FED. ROAD DIST. NO.	ILLINOIS	FED. AID PROJECT		