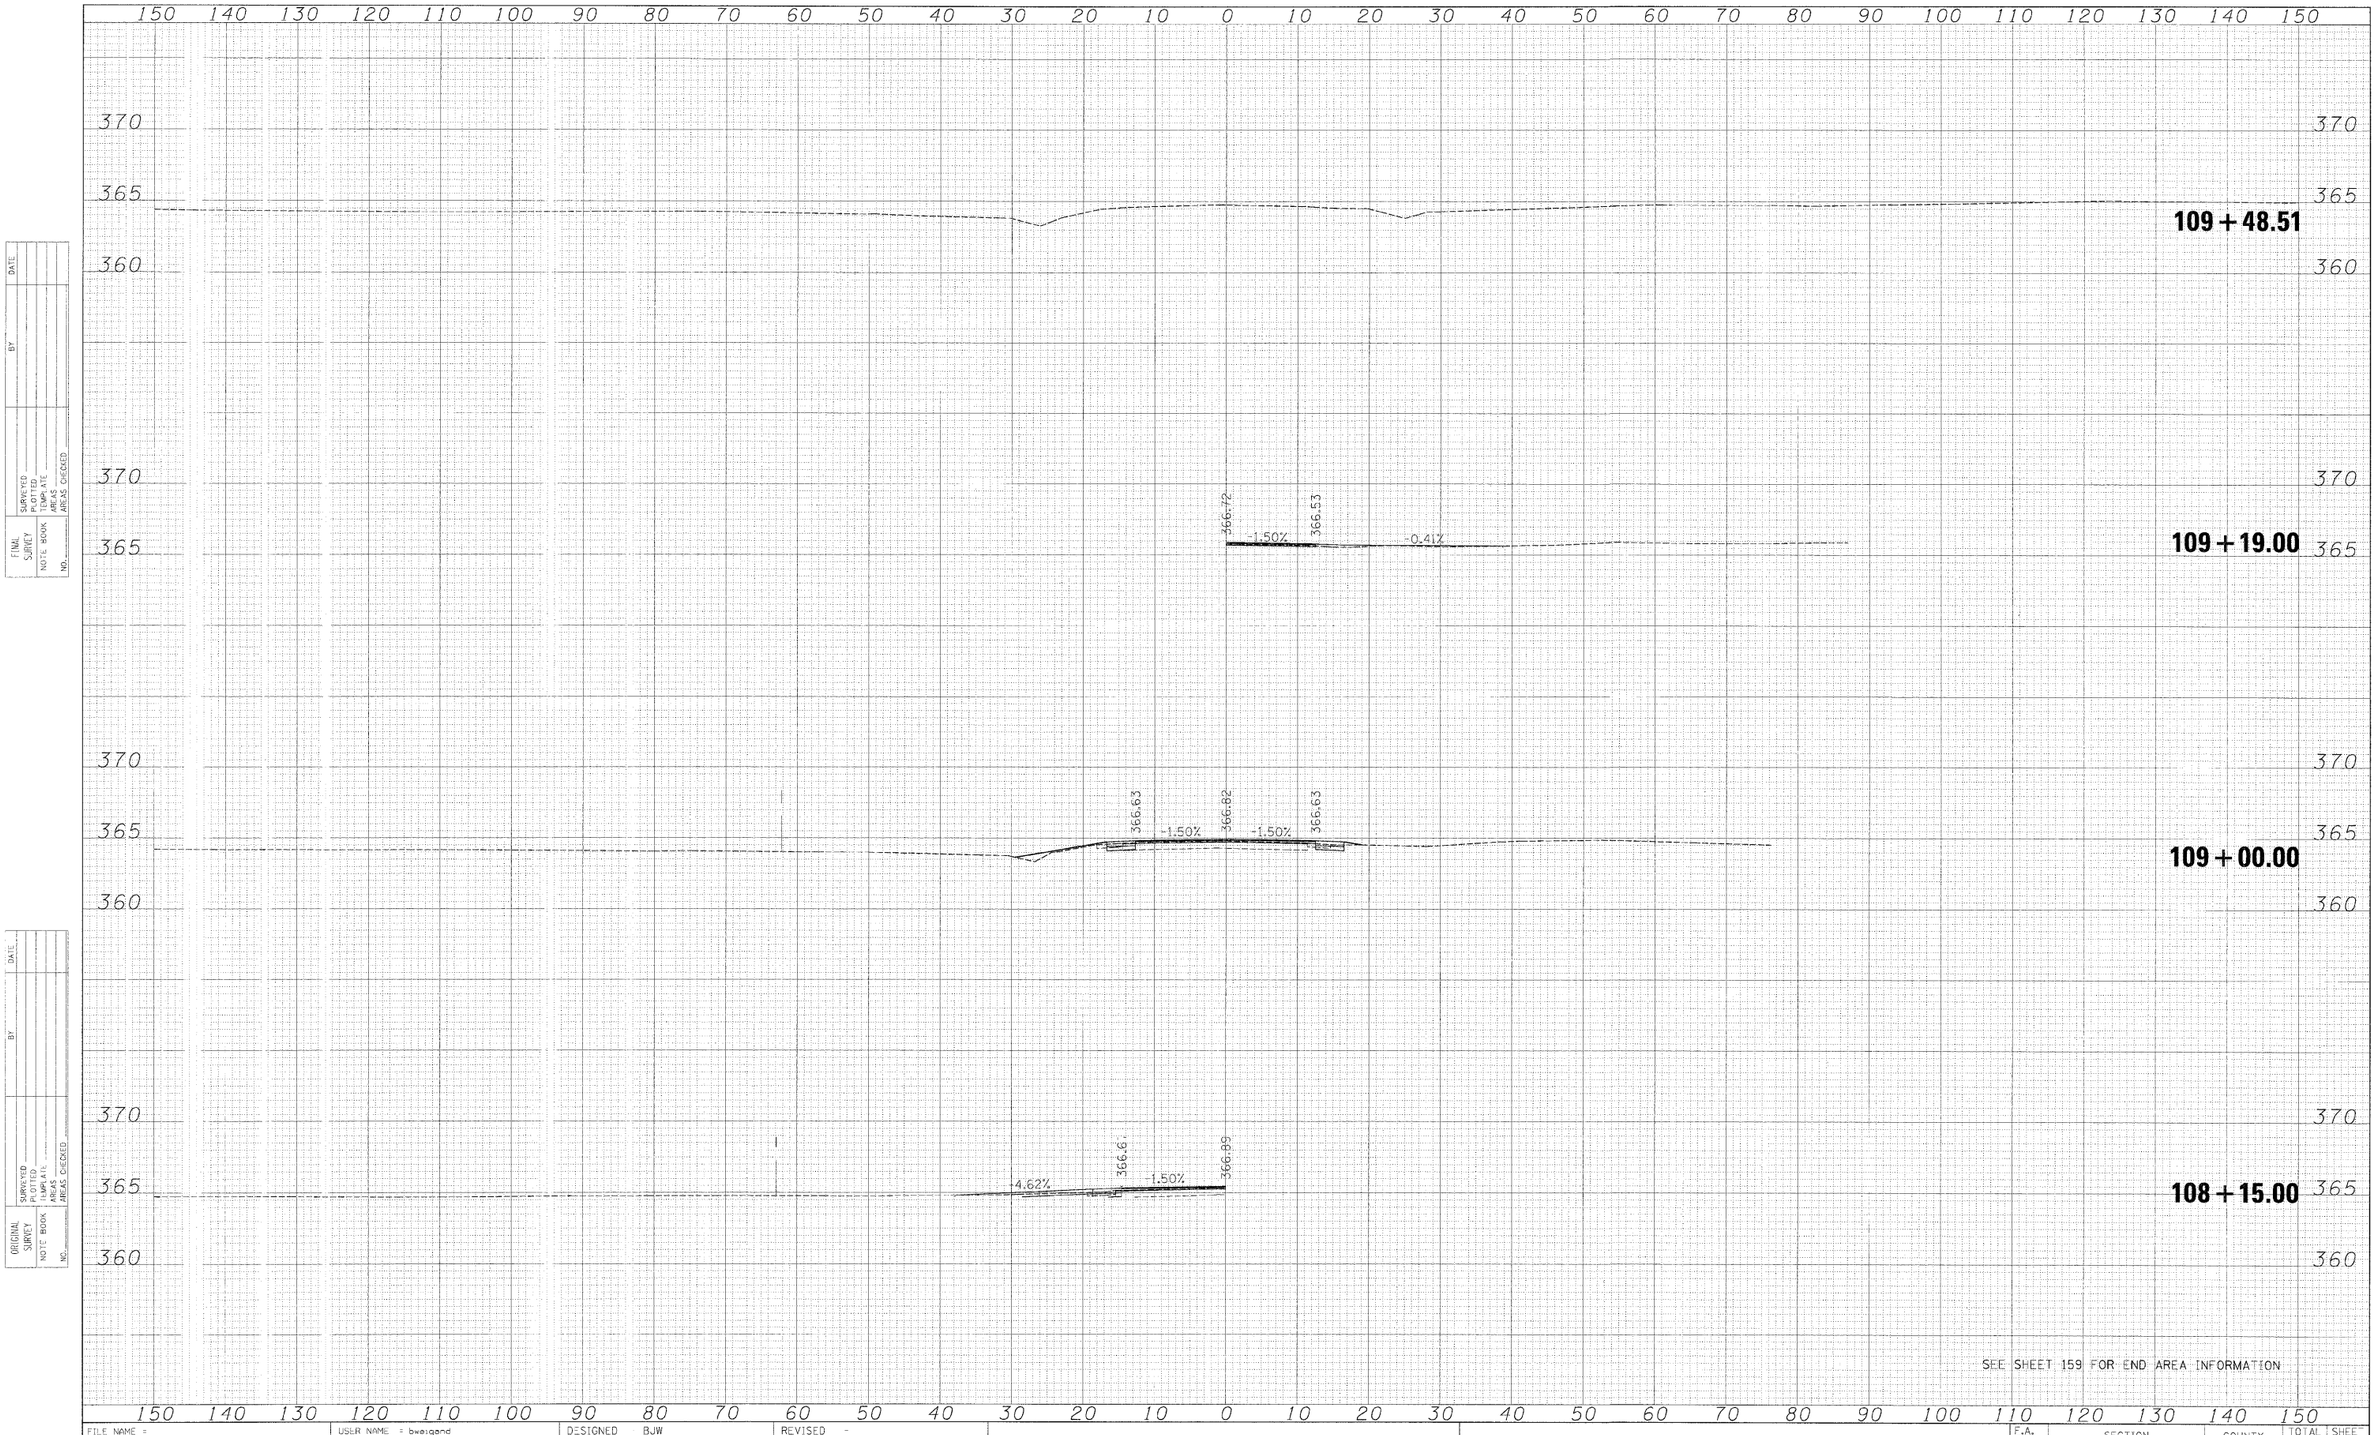

FINAL SURVEY — NOTE BOOK — NO. — SURVEYED — PLOTTED — AREAS — AREAS CHECKED — BY — DATE

ORIGINAL SURVEY — NOTE BOOK — NO. — SURVEYED — PLOTTED — AREAS — AREAS CHECKED — BY — DATE

FILE NAME = Old_IL13 West_Xsec_Sheets.dgn	USER NAME = bwalgand	DESIGNED	BJW	REVISED -
		DRAWN	DMS	REVISED -
	PLOT SCALE = 1:10	CHECKED	JPN	REVISED -
	PLOT DATE = 2/4/2009	DATE	02-02-09	REVISED -

STATE OF ILLINOIS
DEPARTMENT OF TRANSPORTATION

CROSS SECTIONS–OLD ILL 13

SCALE: | SHEET NO. OF SHEETS | STA. 108+15.00 TO STA. 109+48.51

F.A. RTE.	SECTION	COUNTY	TOTAL SHEETS	SHEET NO.
	3-2, 8X-1, (8X-1)B ,4-2	SALINE	215	220
		CONTRACT NO. 78058		
FED. ROAD DIST. NO.	ILLINOIS	FED. AID PROJECT		