CONTRACT NO. 85428

LOCAL RTE.	SECTION	COUNTY	TOTAL SHEETS	SHEET NO.
M.S. 1040	05-00010-00-PV	HENRY	136	40
STA. 20+50		TO STA. 36+00		
FED. ROAD DIST. NO.2	ILLINOIS	FED. AID PROJECT		

SHIVE HATTERY
Cedar Rapids, IA · Iowa City, IA · Des Moines, IA
Moline, IL · Bloomington, IL · Chicago, IL
SHIVE-HATTERY, INC. 1701 RIVER DRIVE, SUITE 200 MOLINE, IL 61265
PHONE (309) 764-7650 FAX (309) 764-8616
http://www.shive-hattery.com
ILLINOIS FIRM NUMBER: 184-000214

PLAN
NOTE BOOK NO. ____
SURVEYED
PLOTTED
ALIGNMENT CHECKED
RT. OF WAY CHECKED
CADD FILE NAME
BY
DATE

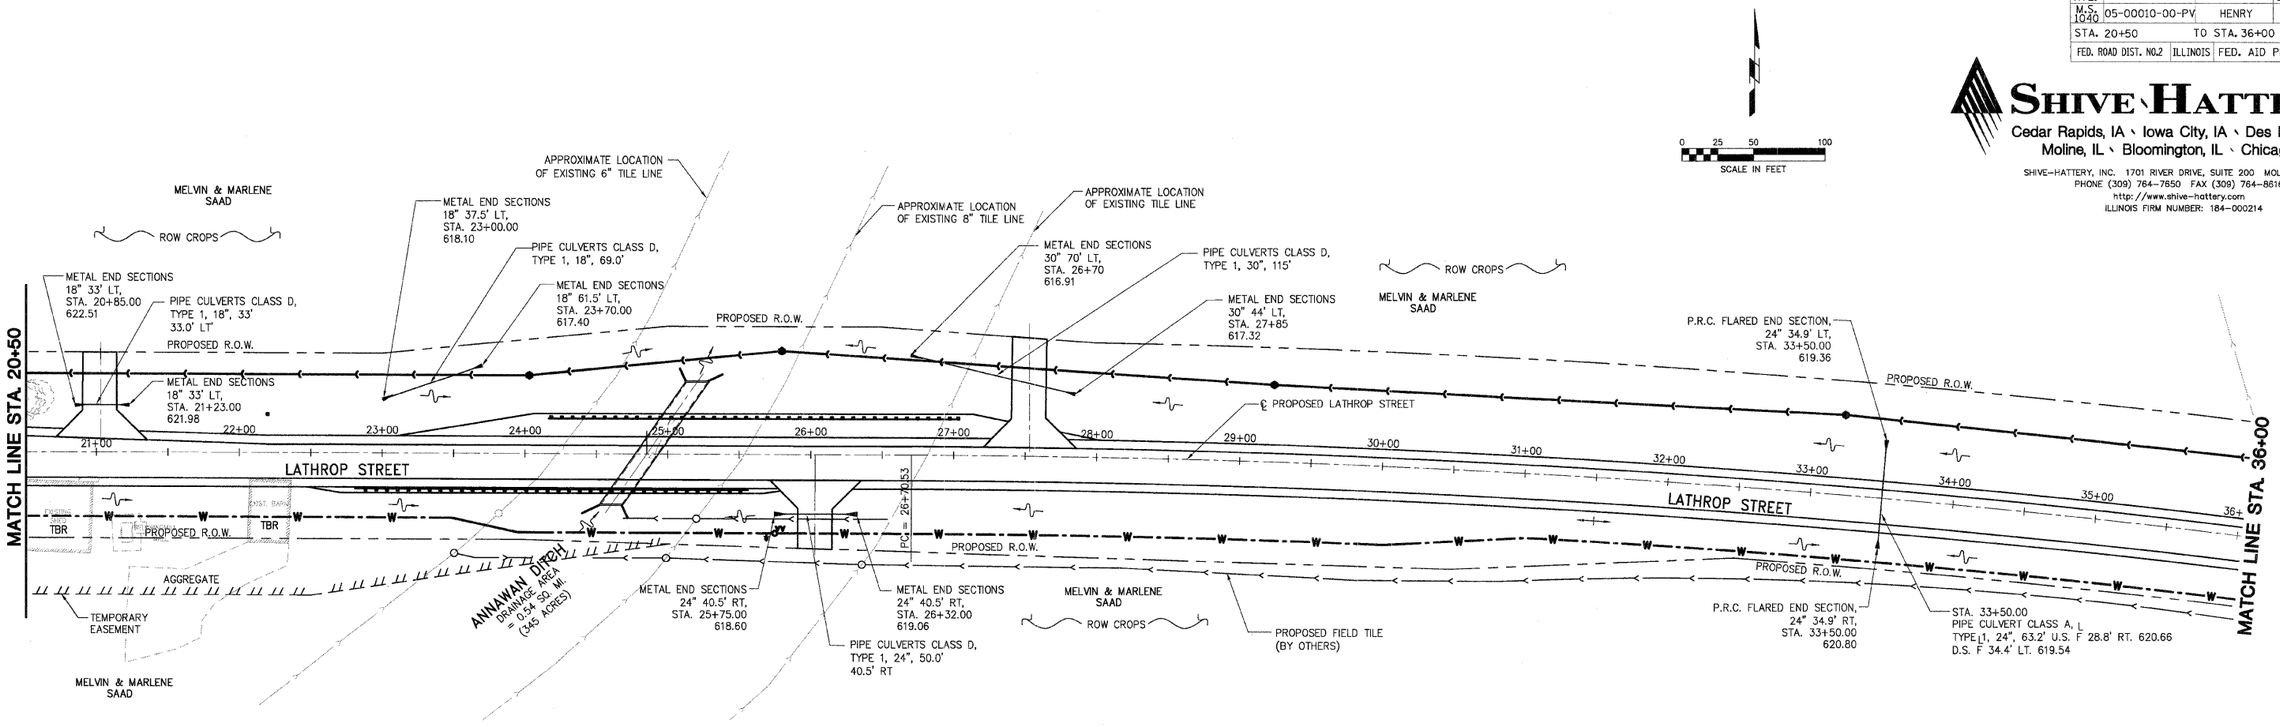

LEGEND

- PROPOSED WATER MAIN
- PROPOSED SANITARY SEWER
- WATER MAIN BY OTHERS
- SANITARY SEWER BY OTHERS
- EXISTING STORM SEWER OR FIELD TILE
- PROPOSED STORM SEWER

HORIZONTAL SCALE

0 25 50 100
SCALE IN FEET

VERTICAL SCALE

0 5 10 20
SCALE IN FEET

PROFILE
NOTE BOOK NO. ____
SURVEYED
PLOTTED
GRADES CHECKED
B.M. NOTED
STRUCTURE NOTATNS CHKD
BY
DATE

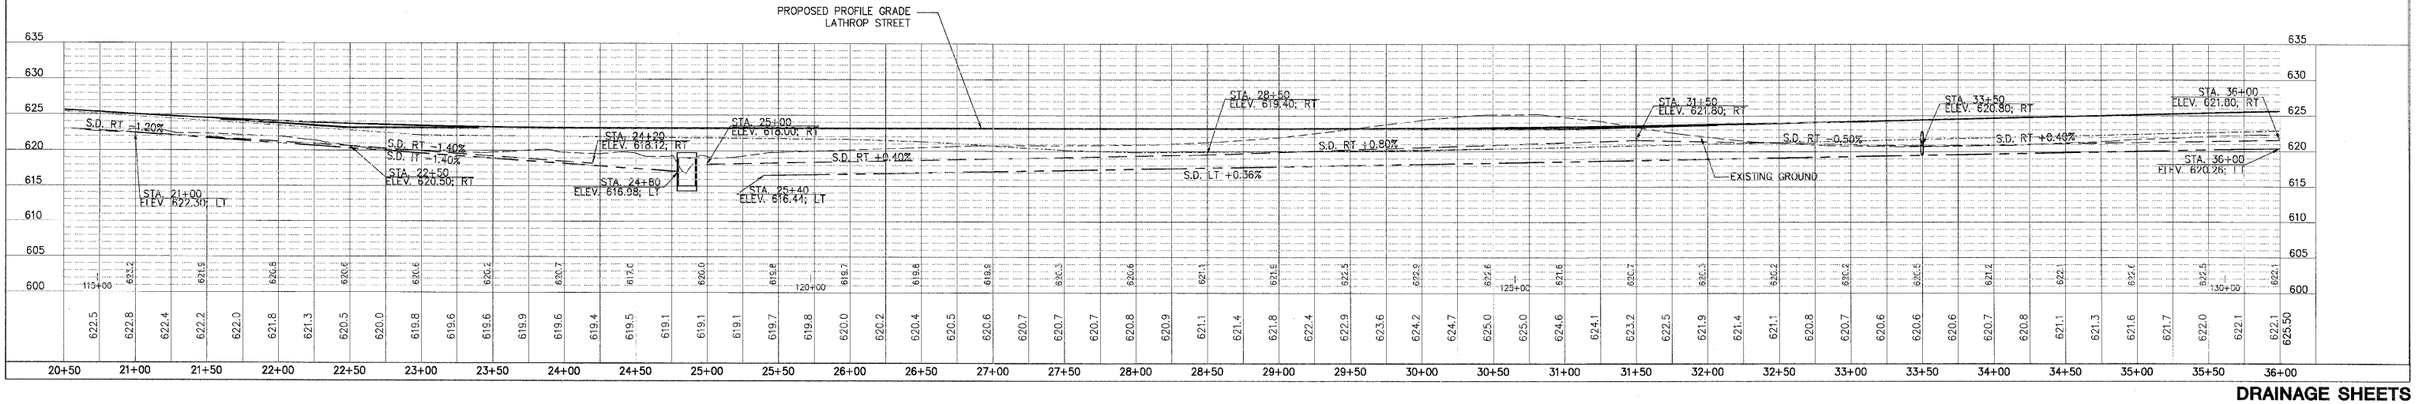

PLOT DATE = $DATE$
FILE NAME = $FILEL$
PLOT SCALE = $SCALE$
USER NAME = $USER$

DRAINAGE SHEETS