CONTRACT NO. 85428

LOCAL RTE.	SECTION	COUNTY	TOTAL SHEETS	SHEET NO.
M.S. 1040	05-00010-00-PV	HENRY	136	116
STA. 22+00	TO STA. 22+50			
FED. ROAD DIST. NO. 2	ILLINOIS	FED. AID PROJECT		

SHIVE-HATTERY

Cedar Rapids, IA \ Iowa City, IA \ Des Moines, IA
Moline, IL \ Bloomington, IL \ Chicago, IL

SHIVE-HATTERY, INC. 1701 RIVER DRIVE, SUITE 200 MOLINE,IL 61265
PHONE (309) 764-7650 FAX (309) 764-8616
http://www.shive-hattery.com
ILLINOIS FIRM NUMBER: 184-000214

HORIZONTAL SCALE

0 5 10 20
SCALE IN FEET

VERTICAL SCALE

0 2.5 5 10
SCALE IN FEET

PLAN | DATE | BY
SURVEYED
PLOTTED
ROADS CHECKED
R.O.W. CHECKED
NOTE BOOK
NO.

PROFILE | DATE | BY
SURVEYED
PLOTTED
ROADS CHECKED
BM. NOTED
NOTE BOOK
NO.
STRUCTURE NOTATNS CHKD

PLOT DATE = $DATE$
FILE NAME = $FILE$
PLOT SCALE = $SCALE$
USER NAME = $USER$

22+50

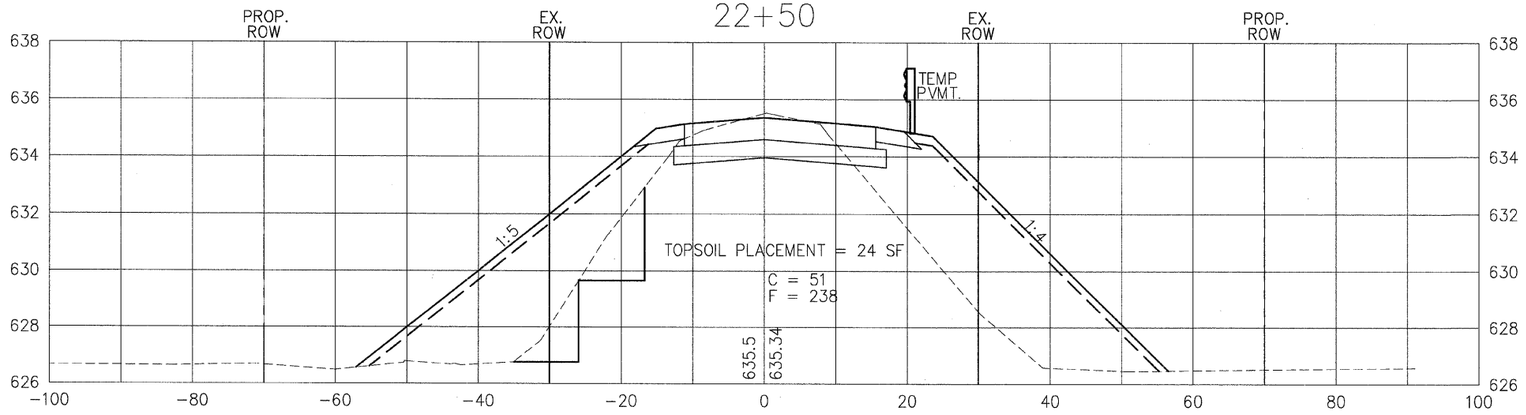

22+25

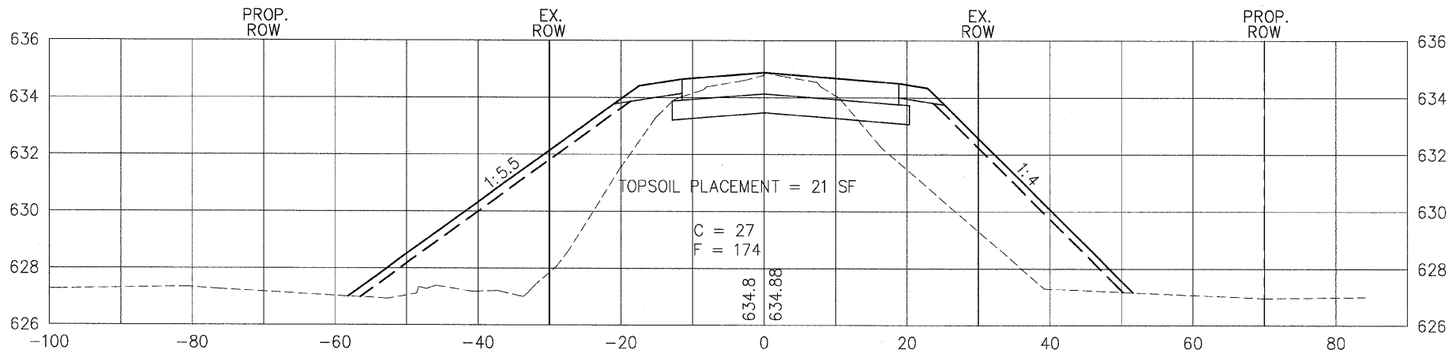

22+00

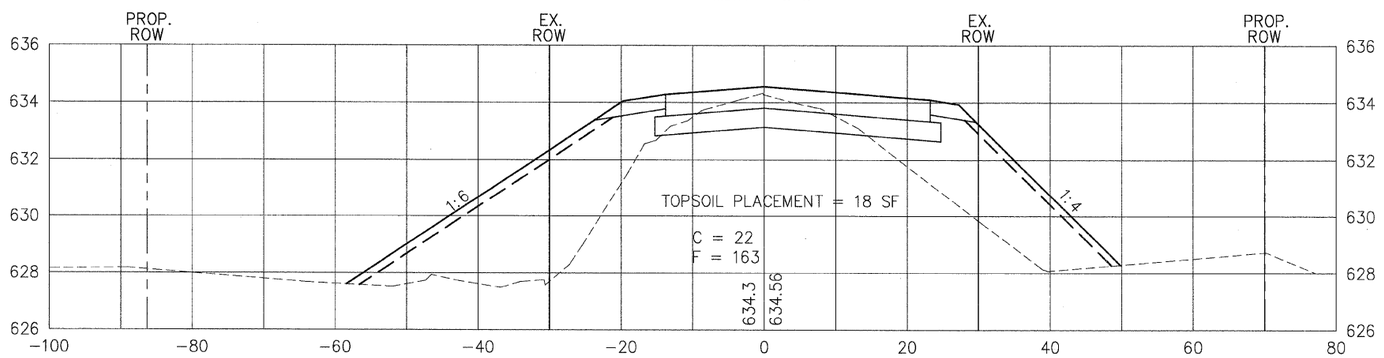

2900E CROSS SECTIONS