RTE. NO.	SECTION	COUNTY	TOTAL SHEETS	SHEET NO.
CH 2006-00275-00-PV		LaSalle	218	59
STA. 15+00		TO STA. 21+00		
FED. ROAD DIST. NO. 3	ILLINOIS	FED. AID PROJECT		

CONTRACT NO. 87352

PLAN — SURVEYED | PLOTTED | CHECKED | R.M. NOTED | STRUCTURE NOTATIONS CHKED | BY | DATE | NOTE BOOK | NO.

PROFILE — SURVEYED | PLOTTED | CHECKED | R.M. NOTED | STRUCTURE NOTATIONS CHKED | BY | DATE | NOTE BOOK | NO.

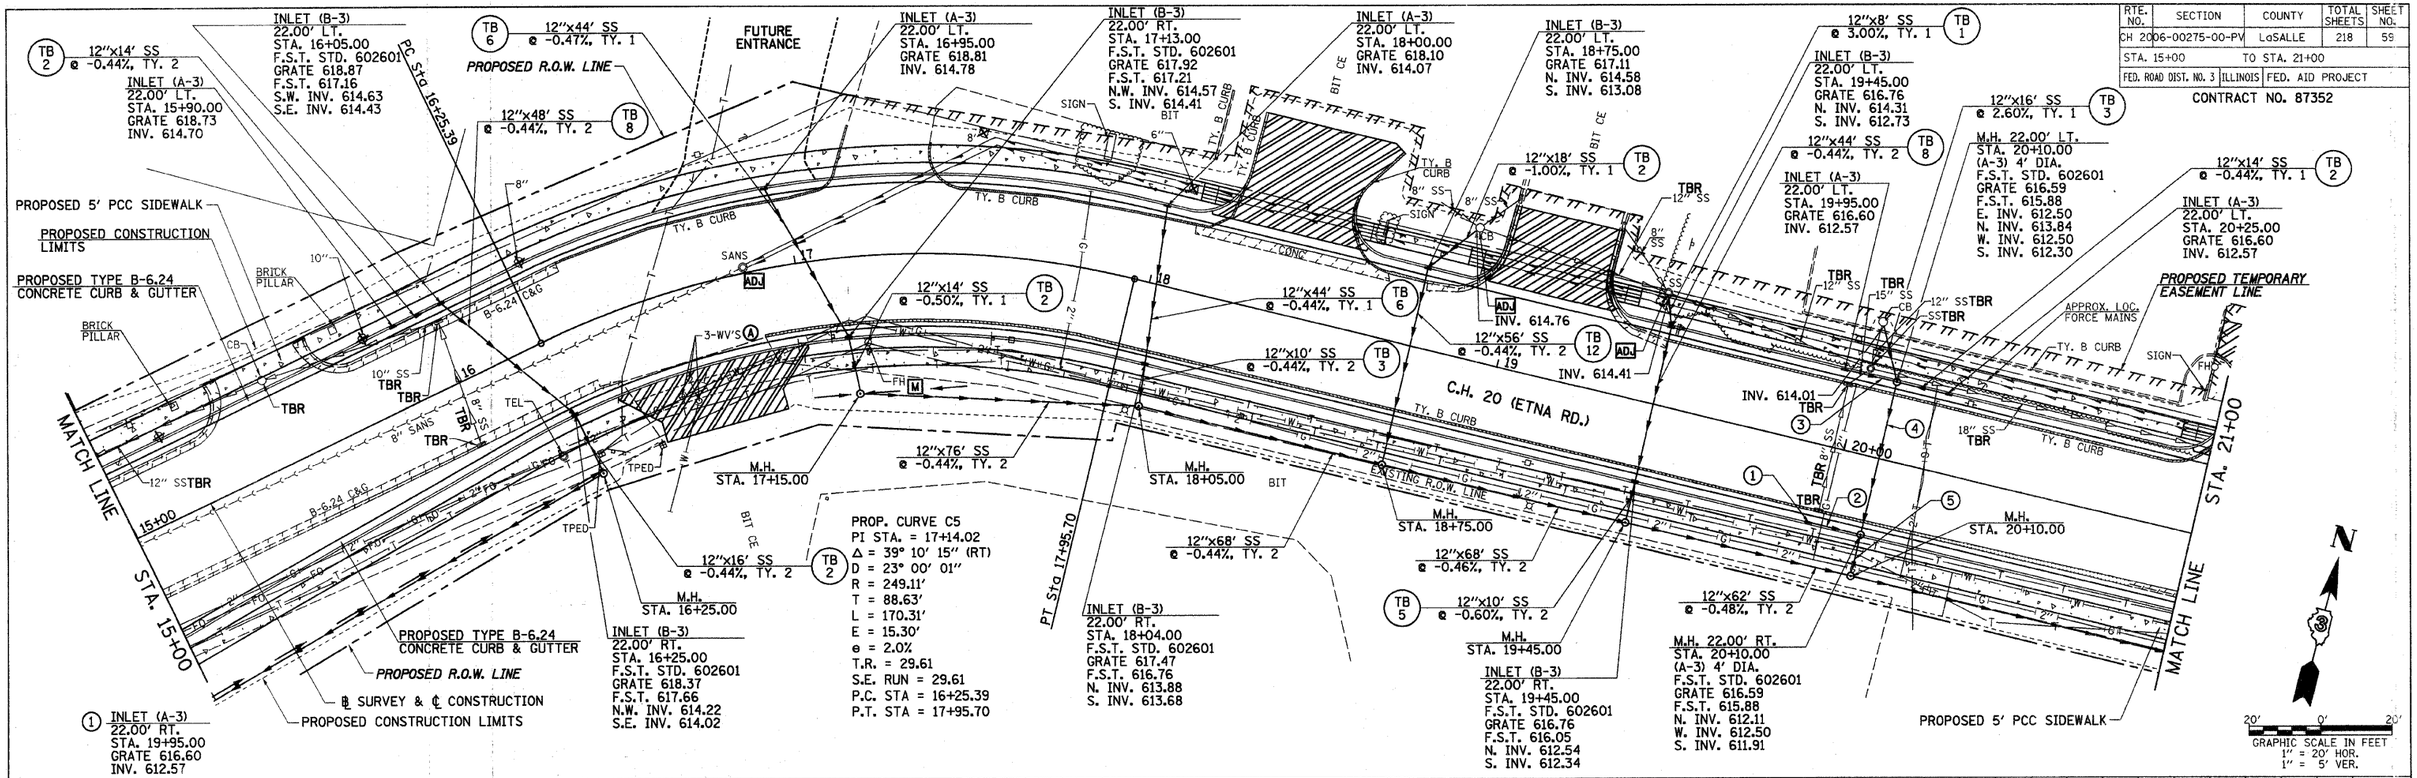

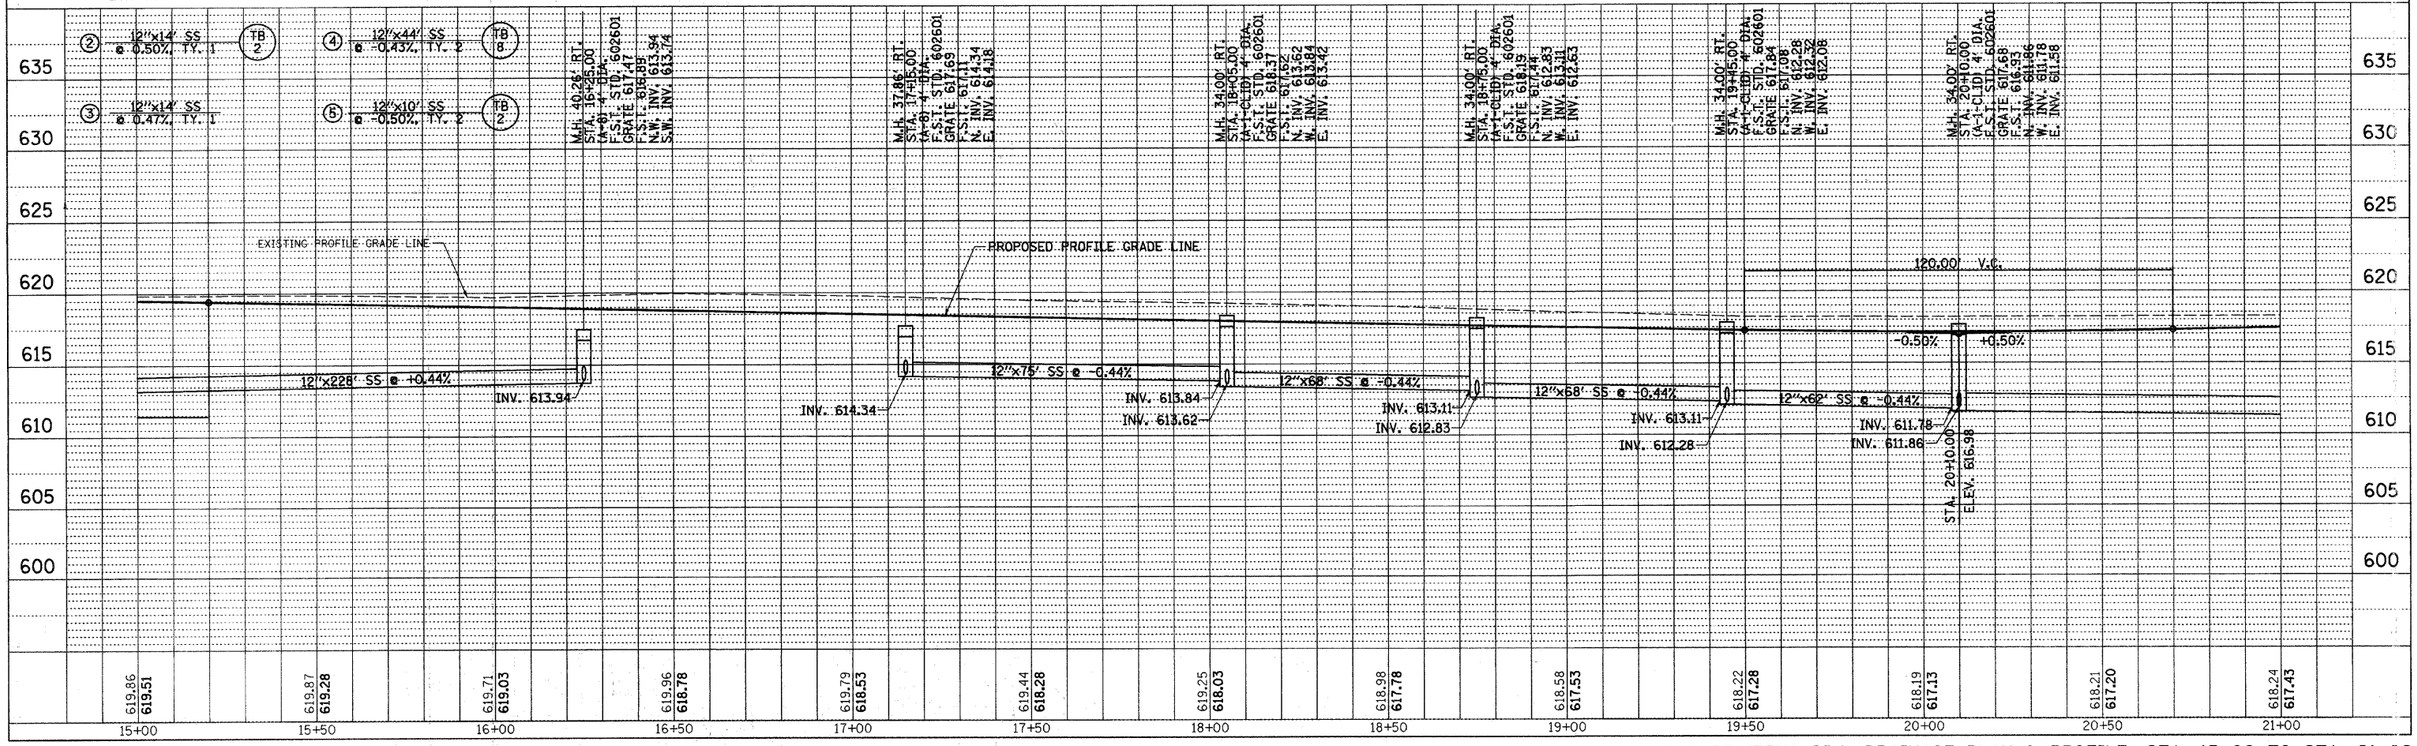

2389D002

C.H. 20 (ETNA RD.), DRAINAGE PLAN & PROFILE, STA. 15+00 TO STA. 21+00