RTE. NO.	SECTION	COUNTY	TOTAL SHEETS	SHEET NO.
CH 20	06-00275-00-PV	LaSALLE	218	177
STA. 31+94.4		TO STA. 33+38.2		
FED. ROAD DIST. NO. 3	ILLINOIS	FED. AID PROJECT		

CONTRACT NO. 87352

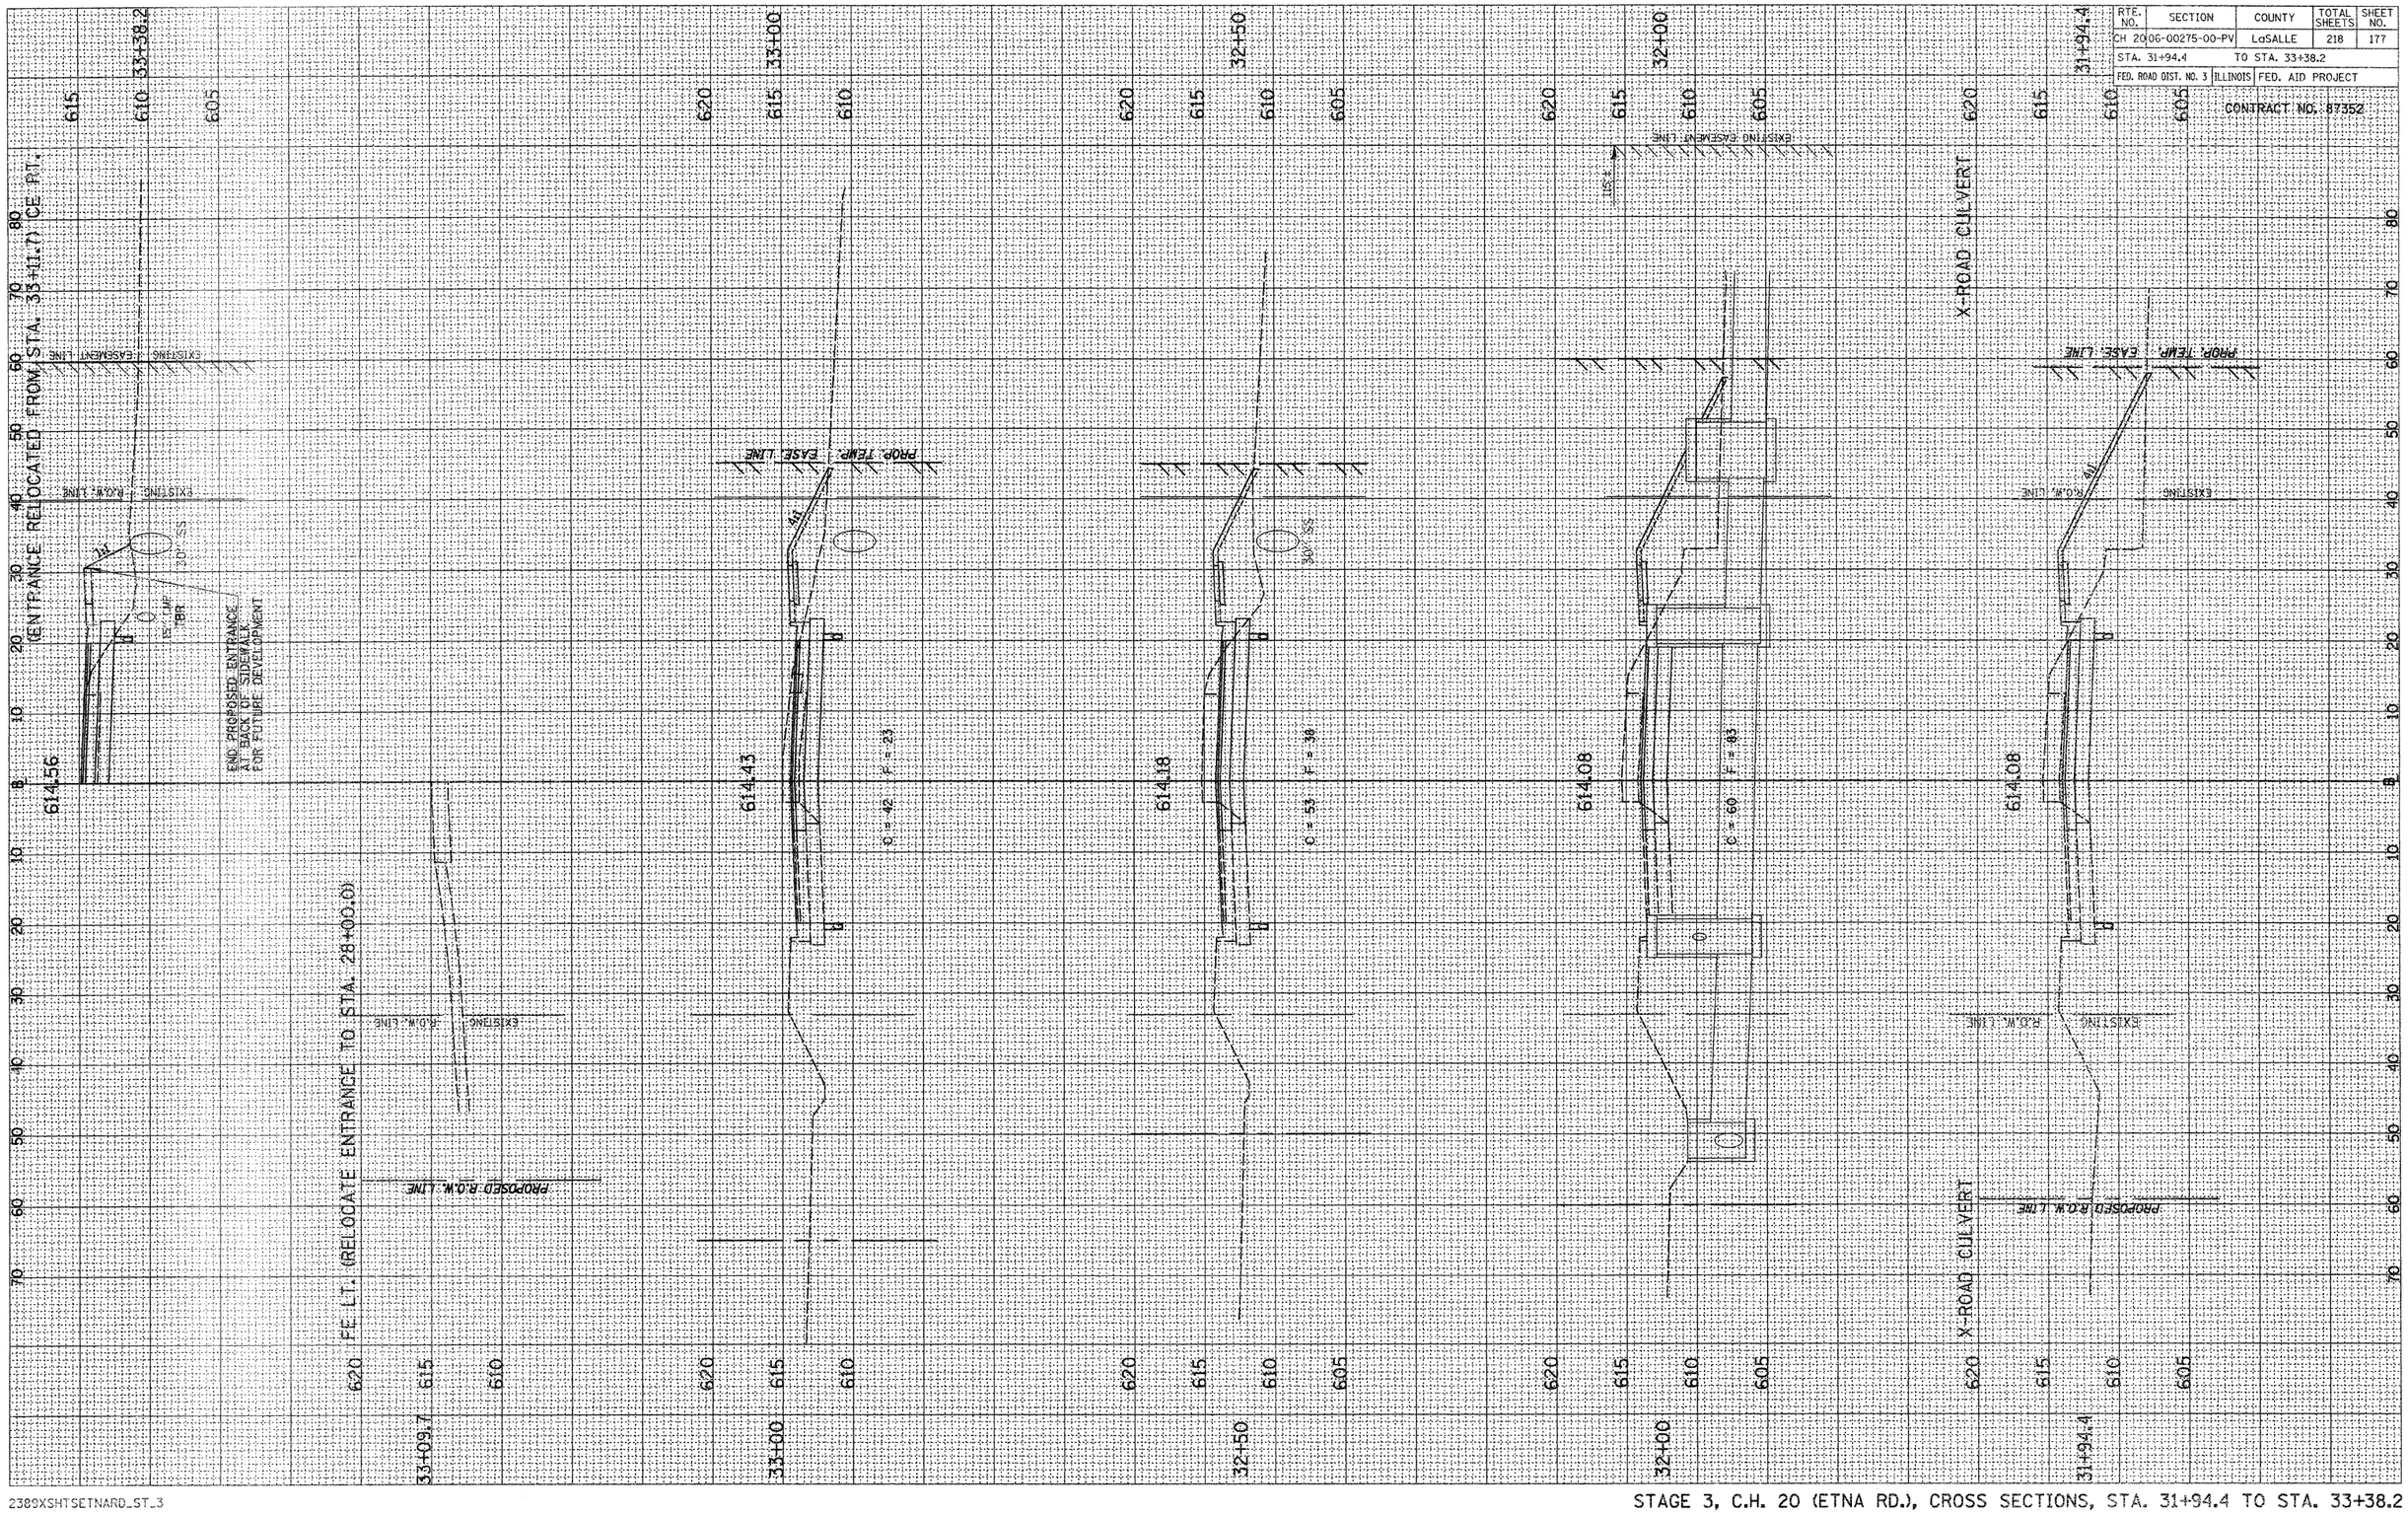

2389XSHTSETNARD_ST_3

STAGE 3, C.H. 20 (ETNA RD.), CROSS SECTIONS, STA. 31+94.4 TO STA. 33+38.2