RTE. NO.	SECTION	COUNTY	TOTAL SHEETS	SHEET NO.
CH 20	06-00275-00-PV	LaSALLE	218	198
STA. 162+00		TO STA. 163+50		
FED. ROAD DIST. NO. 3	ILLINOIS	FED. AID PROJECT		

CONTRACT NO. 87352

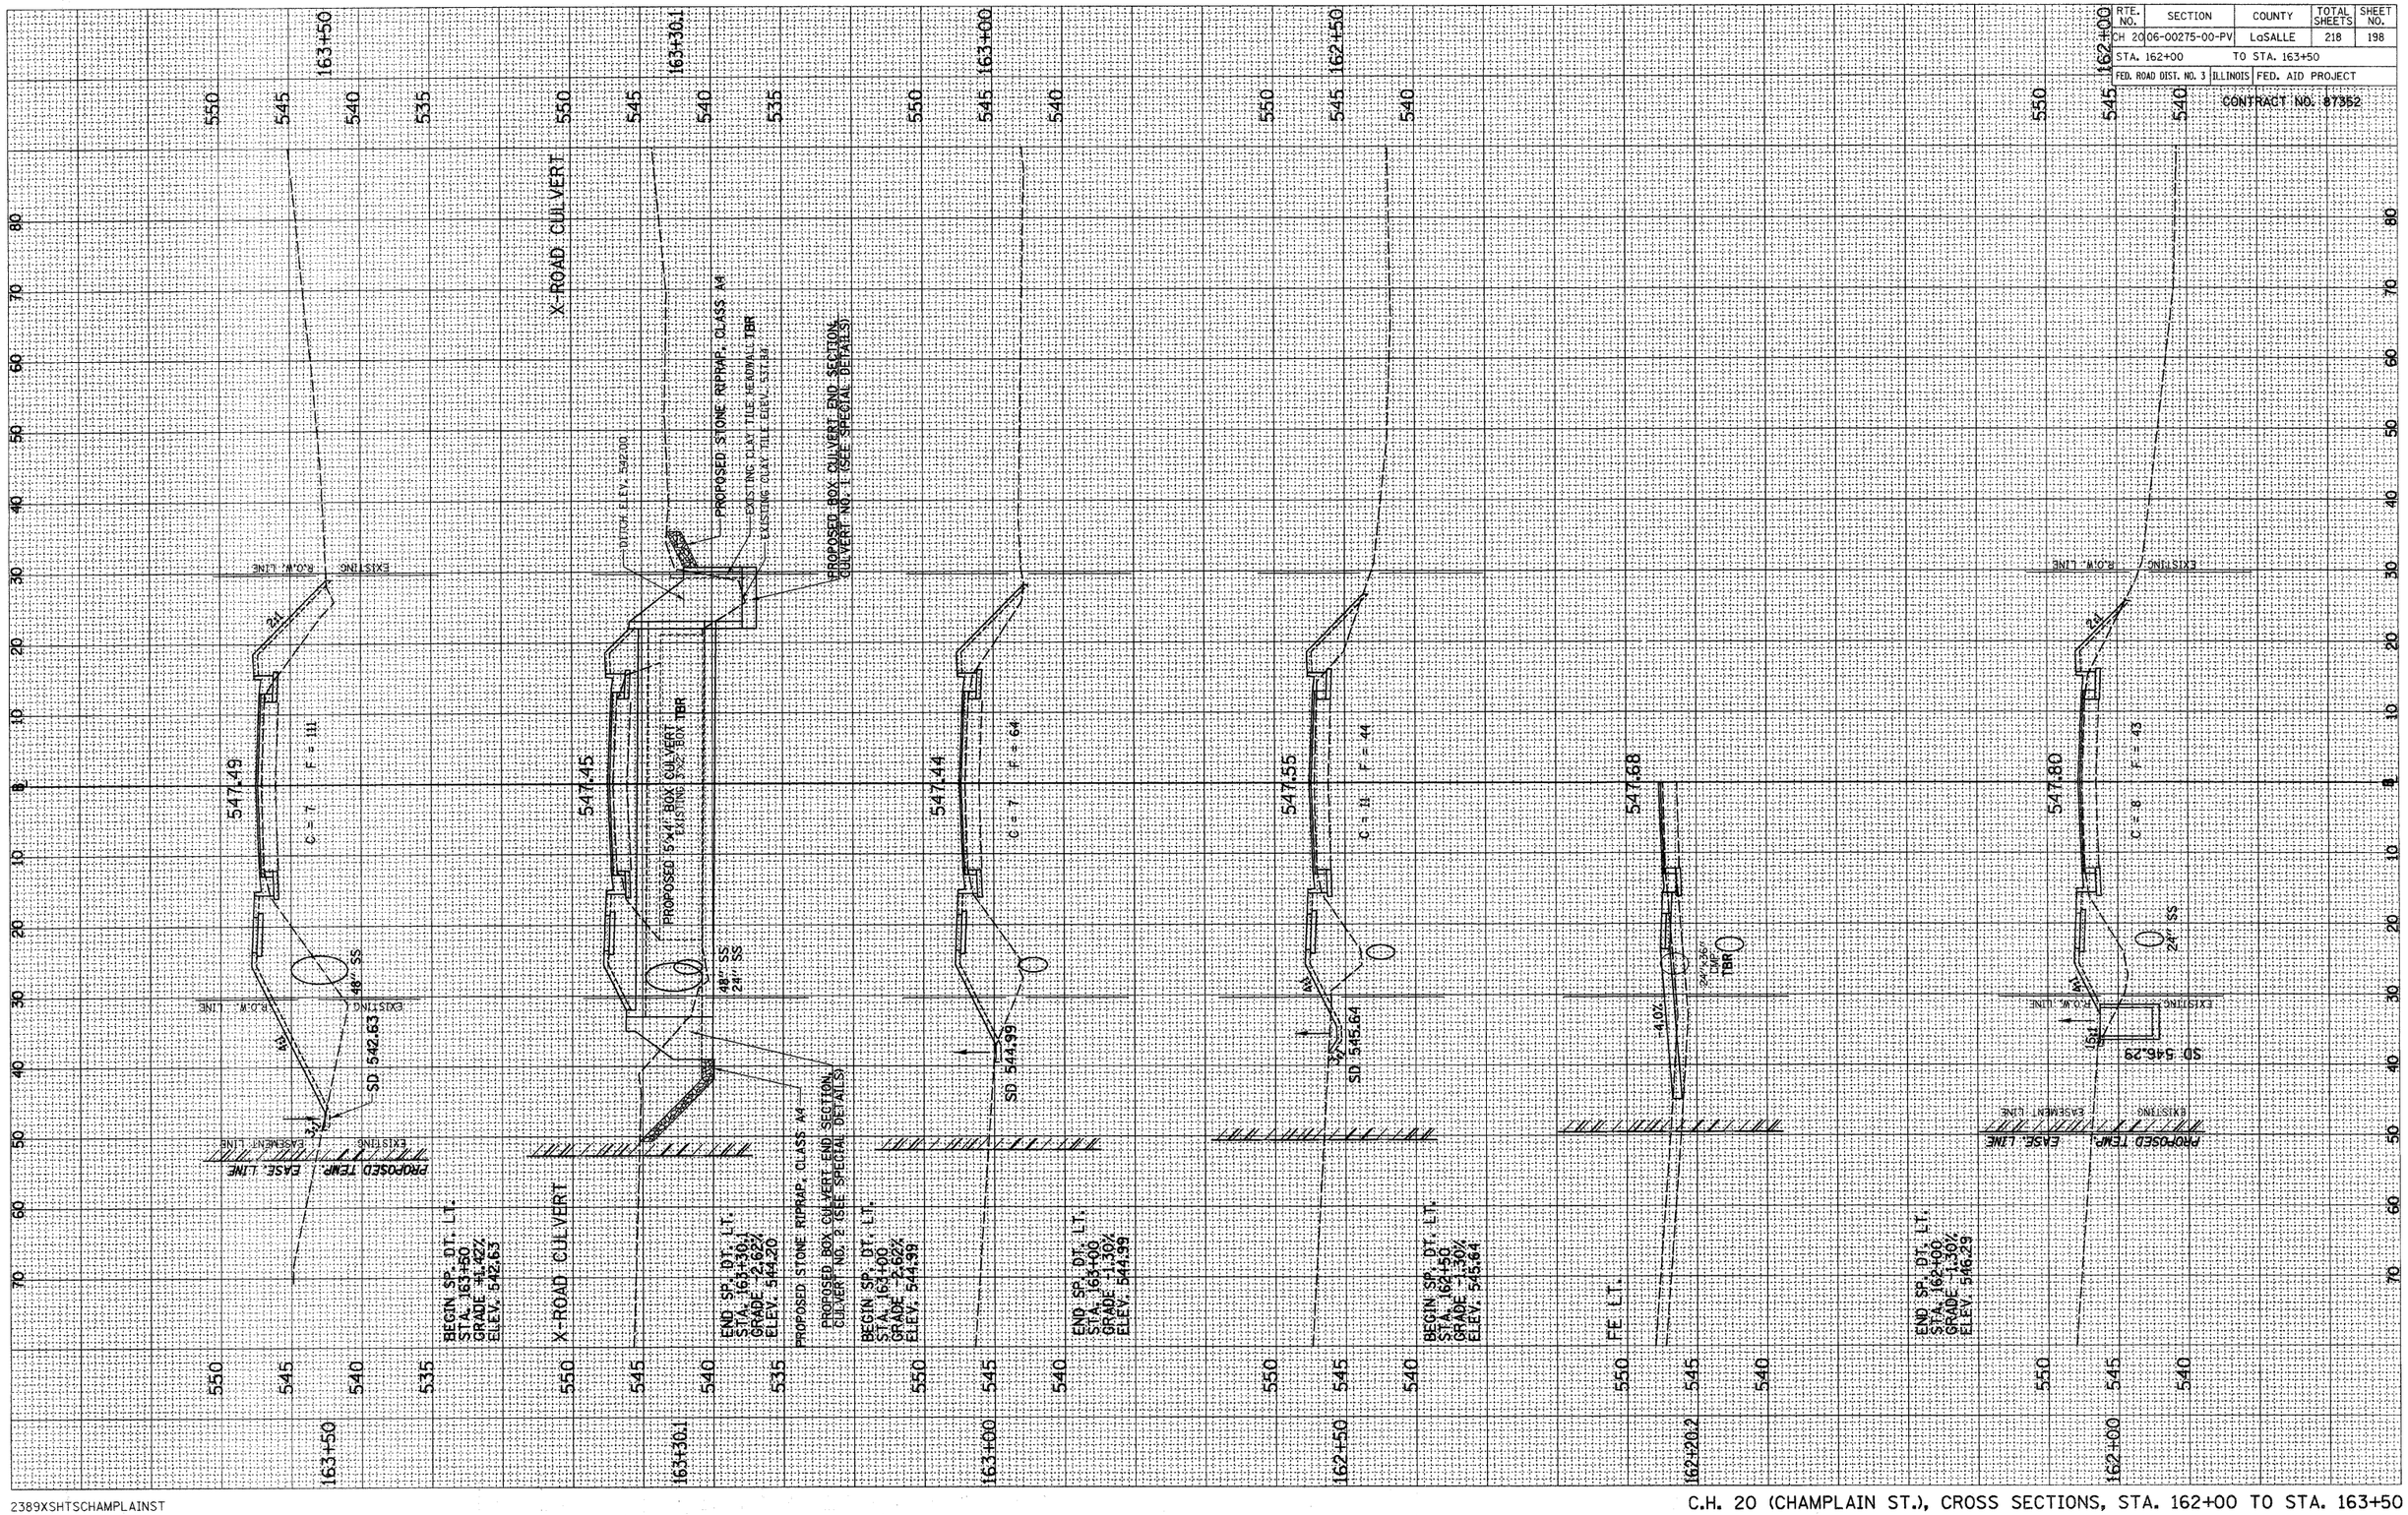

2389XSHTSCHAMPLAINST

C.H. 20 (CHAMPLAIN ST.), CROSS SECTIONS, STA. 162+00 TO STA. 163+50