SECTION 31, T. 12 N., R. 5 W., 3rd P.M.

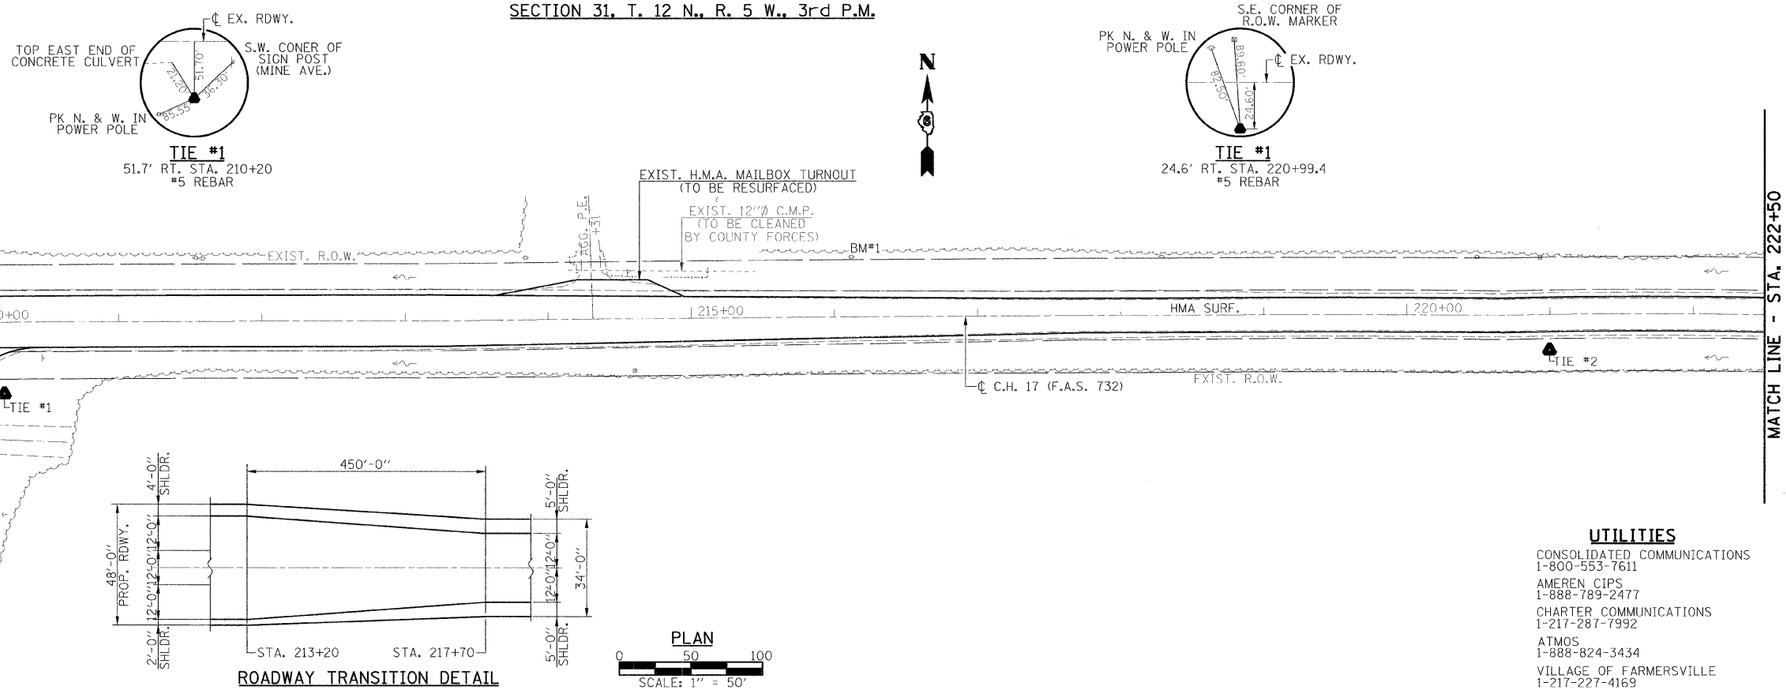

ROADWAY TRANSITION DETAIL

PLAN
0 50 100
SCALE: 1" = 50'

UTILITIES

CONSOLIDATED COMMUNICATIONS
1-800-553-7611

AMEREN CIPS
1-888-789-2477

CHARTER COMMUNICATIONS
1-217-287-7992

ATMOS
1-888-824-3434

VILLAGE OF FARMERSVILLE
1-217-227-4169

BENCHMARKS: BM#1 - 60d NAIL & WASHER IN POWER POLE 42' LT. STA. 216+12 EL. 670.00

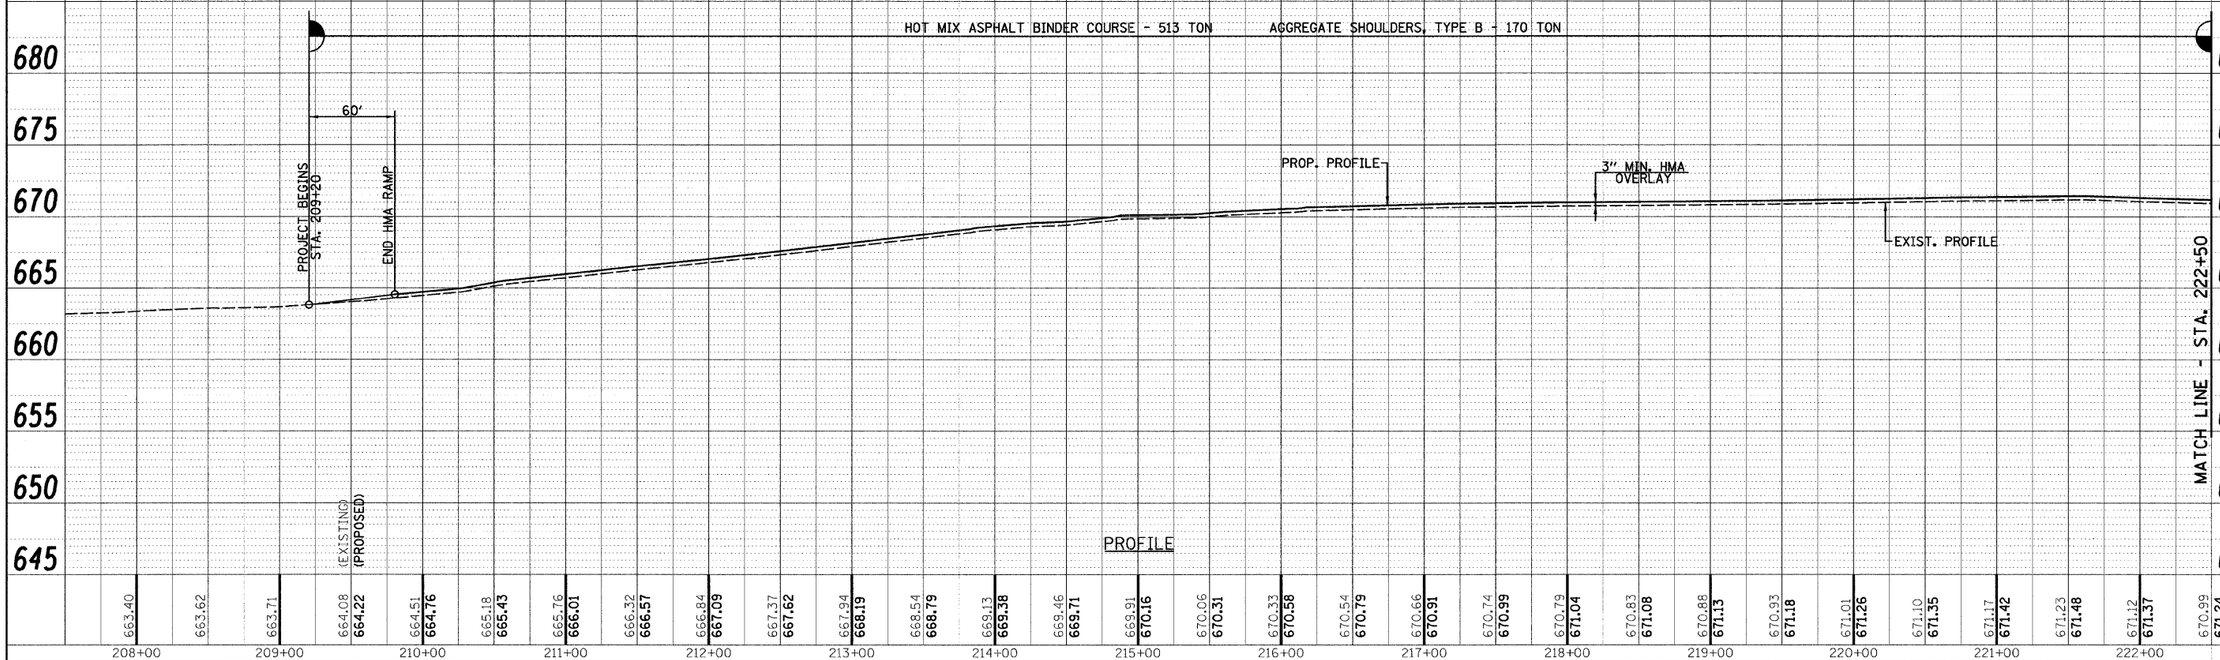

USER NAME = $USER$	DESIGNED -	REVISED -	
	DRAWN -	REVISED -	
PLOT SCALE = $SCALE$	CHECKED -	REVISED -	
PLOT DATE = $DATE$	DATE -	REVISED	

Allen Henderson & Associates, Inc.
Civil and Structural Engineers Springfield, IL.
62703 Phone: (217)544-8033 IL. Design Firm
No. 184-001907

PLAN & PROFILE

SCALE: 1" = 50' | SHEET NO. OF SHEETS | STA. 209+20 TO STA. 342+20

F.A.S. RTE.	SECTION	COUNTY	TOTAL SHEETS	SHEET NO.
732	07-00125-02-RS	MONTGOMERY	57	9
		CONTRACT NO. 93480		
FED. ROAD DIST. NO.	ILLINOIS	FED. AID PROJECT		

$FILE$