N

20 0 20 40

LEGEND

PROPOSED UNIT PAVER AREA

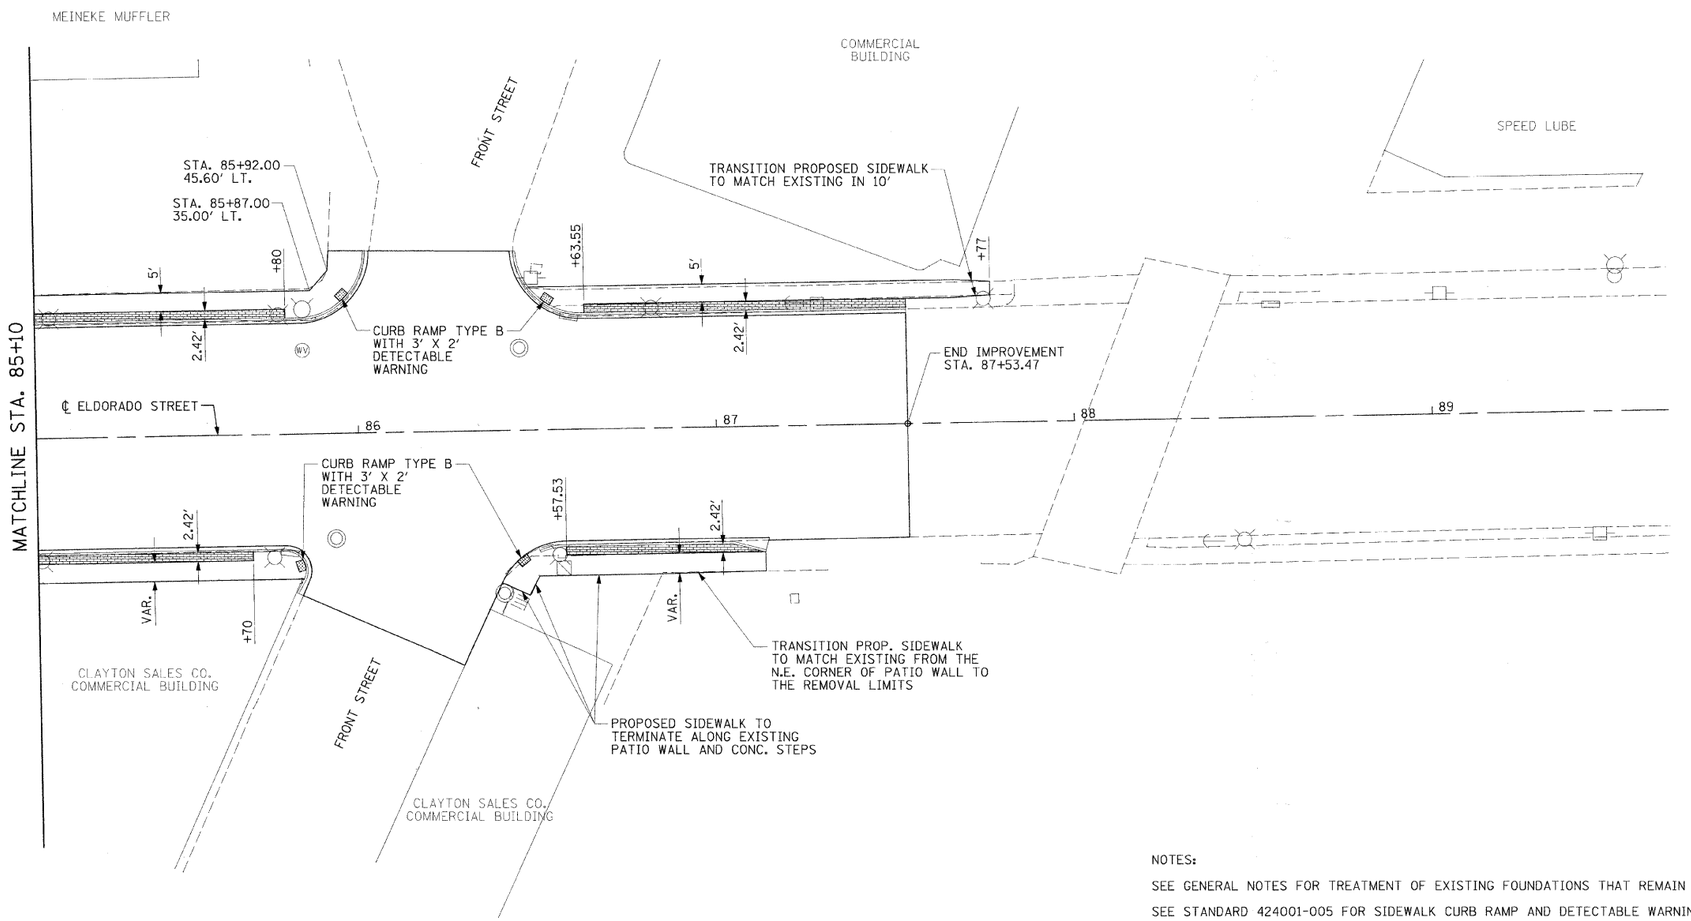

NOTES:

SEE GENERAL NOTES FOR TREATMENT OF EXISTING FOUNDATIONS THAT REMAIN IN PLACE.

SEE STANDARD 424001-005 FOR SIDEWALK CURB RAMP AND DETECTABLE WARNING DETAILS.

PROPOSED SIDEWALK TO TERMINATE ON THE EXISTING RIGHT-OF-WAY LINE OR AN EXISTING BUILDING FACE ALONG ELDORADO STREET, UNLESS OTHERWISE NOTED.

WHERE NO HORIZONTAL CONTROL IS GIVEN FOR PROPOSED SIDEWALK, EXISTING SIDEWALK REMOVAL LIMITS WILL CONTROL, SEE GENERAL NOTES.

URS	USER NAME =	DESIGNED - BKN	REVISED -	STATE OF ILLINOIS DEPARTMENT OF TRANSPORTATION	STREETSCAPE PLAN	F.A.P. RTE.	SECTION	CITY	TOTAL SHEETS / SHEET NO.
		DRAWN - BKN/RLS/MEC/CGF	REVISED -			323	06-00625-00-SW	DECATUR	121 / 57
	PLOT SCALE =	CHECKED - JJM	REVISED -			ELDORADO STREETSCAPE PROJECT		CONTRACT NO. 95574	
	PLOT DATE =	DATE -	REVISED -		SHEET NO. 6 OF 6 SHEETS STA. 85+10.00 TO STA. 87+99.91	FED. ROAD DIST. NO. _	ILLINOIS	FED. AID PROJECT: TF-0007(351)	