CONTRACT NO. 95574

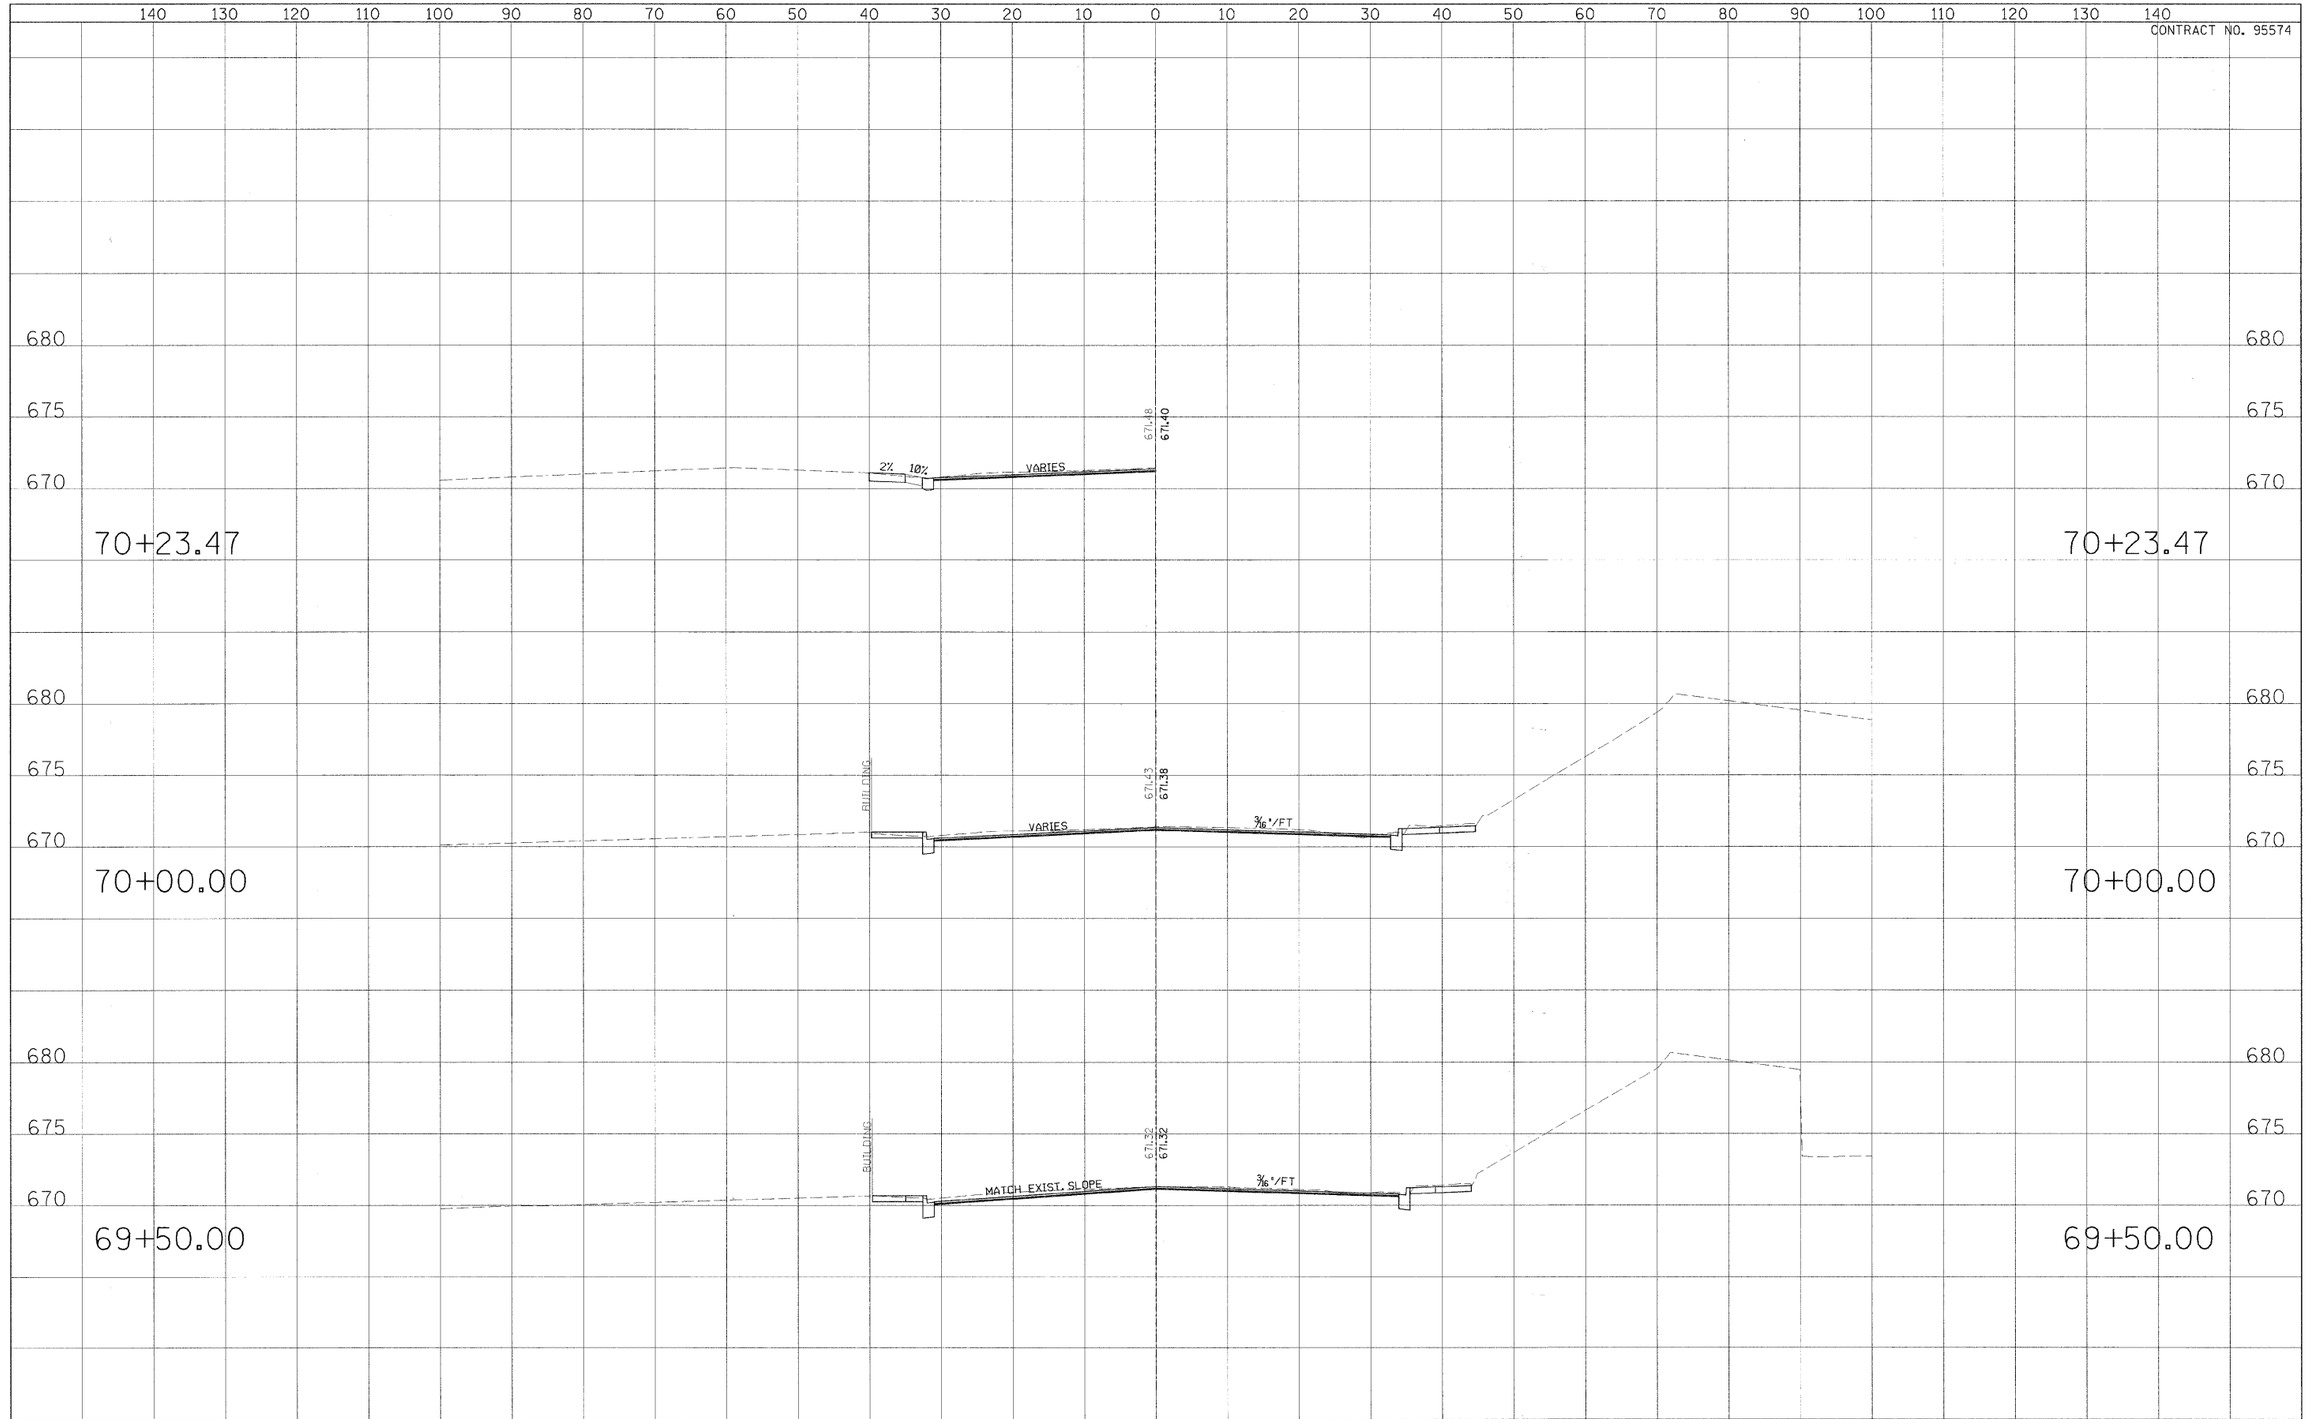

FINAL SURVEY	BY	DATE
NOTE BOOK	SURVEYED	
NO.	PLOTTED	
	TABULATE	
	AREAS	
	AREAS CHECKED	

ORIGINAL SURVEY	BY	DATE
NOTE BOOK	SURVEYED	
NO.	PLOTTED	
	TABULATE	
	AREAS	
	AREAS CHECKED	

URS

USER NAME =	DESIGNED - CGF	REVISED - March 12, 2009	**STATE OF ILLINOIS**	**CROSS SECTIONS**	
	DRAWN - CGF	REVISED -	**DEPARTMENT OF TRANSPORTATION**		
PLOT SCALE =	CHECKED - JJM	REVISED -		SCALE:	SHEET NO. 13 OF 27 SHEETS STA. TO STA.
PLOT DATE =	DATE -	REVISED -			

F.A.P. RTE.	SECTION	CITY	TOTAL SHEETS	SHEET NO.
323	06-00625-00-SW	DECATUR	121	107
ELDORADO STREETSCAPE PROJECT		CONTRACT NO. 95574		
FED. ROAD DIST. NO.	ILLINOIS	FED. AID PROJECT:	E-00DT(35)	