CONTRACT NO. 95574

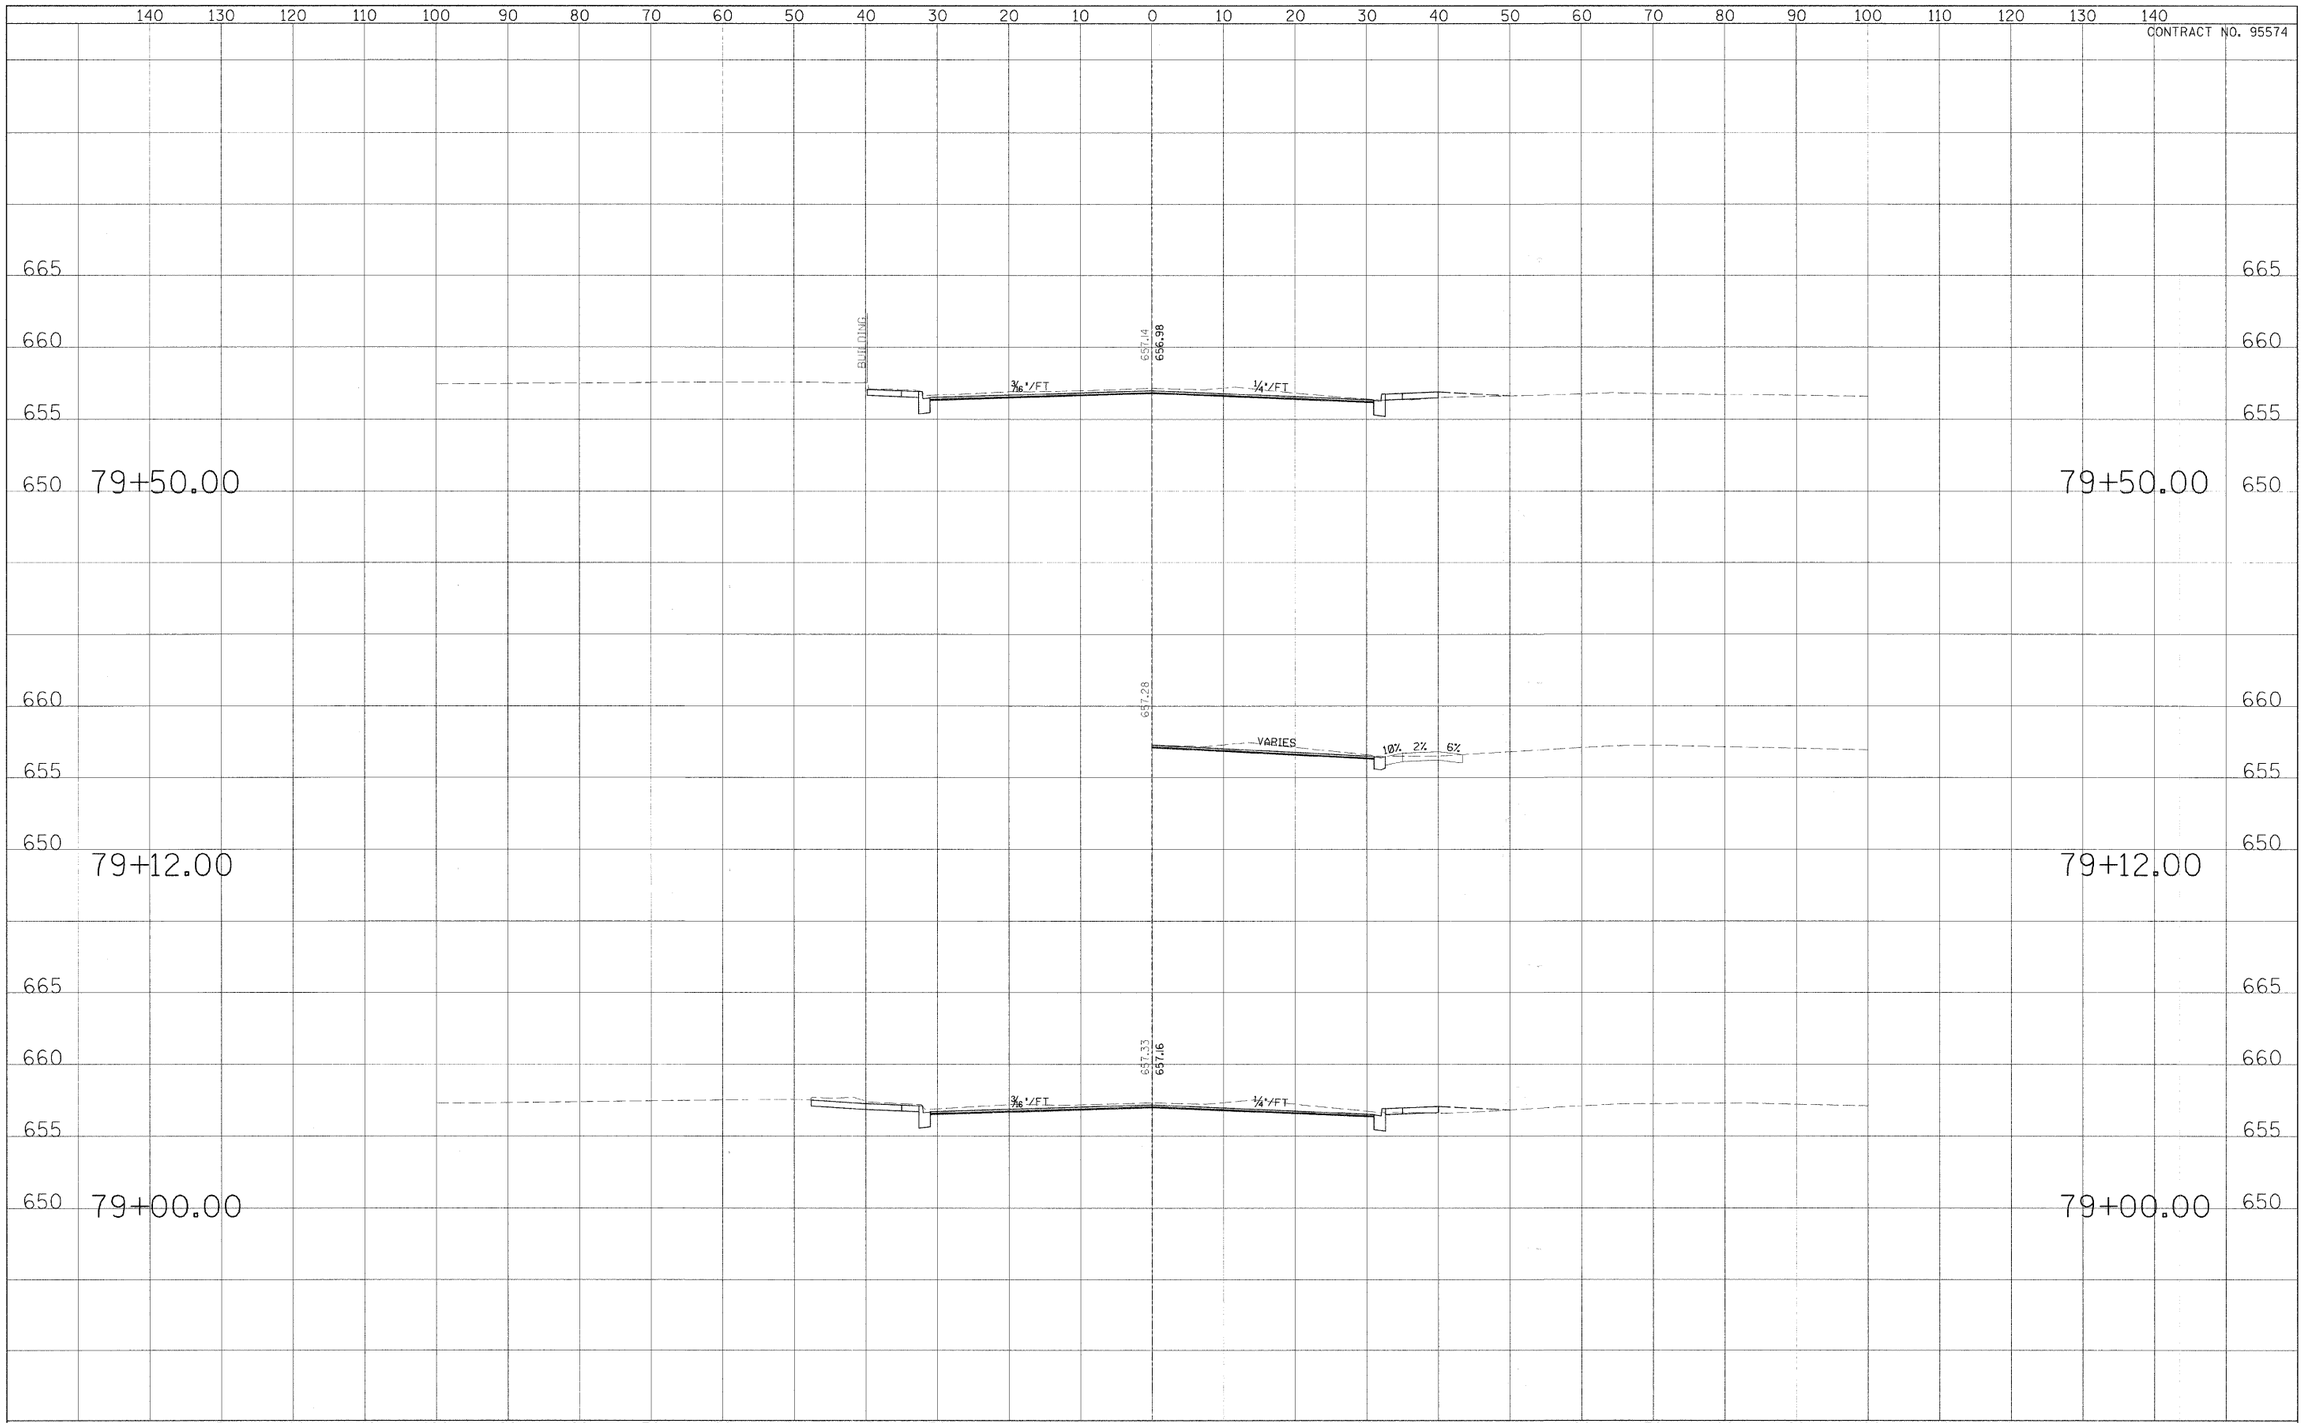

FINAL SURVEY
ORIGINAL SURVEY
BY | DATE
SURVEYED
PLOTTED
TEMPLATE
NOTE BOOK
AREAS
AREAS CHECKED
NO.

URS	USER NAME =	DESIGNED - CGF	REVISED - March 12, 2009	STATE OF ILLINOIS DEPARTMENT OF TRANSPORTATION	CROSS SECTIONS
		DRAWN - CGF	REVISED -		
	PLOT SCALE =	CHECKED - JJM	REVISED -		SCALE: _____ SHEET NO. 21 OF 27 SHEETS STA. _____ TO STA. _____
	PLOT DATE =	DATE -	REVISED -		

F.A.P. RTE.	SECTION	CITY	TOTAL SHEETS	SHEET NO.
323	06-00625-00-SW	DECATUR	121	115
ELDORADO STREETSCAPE PROJECT		CONTRACT NO. 95574		
FED. ROAD DIST. NO. _	ILLINOIS	FED. AID PROJECT: TE-00D7(351)		