ROUTE	SECTION	COUNTY	TOTAL SHEETS	SHEET NO.
TR 518	08-08122-00-BR	FAYETTE	11	4
STA. 3+00.00	TO	STA. 17+00.00		
FED. ROAD DIST. NO. 7	ILLINOIS			
		CONTRACT NO. 95576		

PLAN — SURVEYED / PLOTTED / ADDITIONS CHECKED / R.O.W. CHECKED / NOTE BOOK / NO. / BY / DATE

SCALES:
HORZ.- 0 50 100
VERT.- 0 5 10

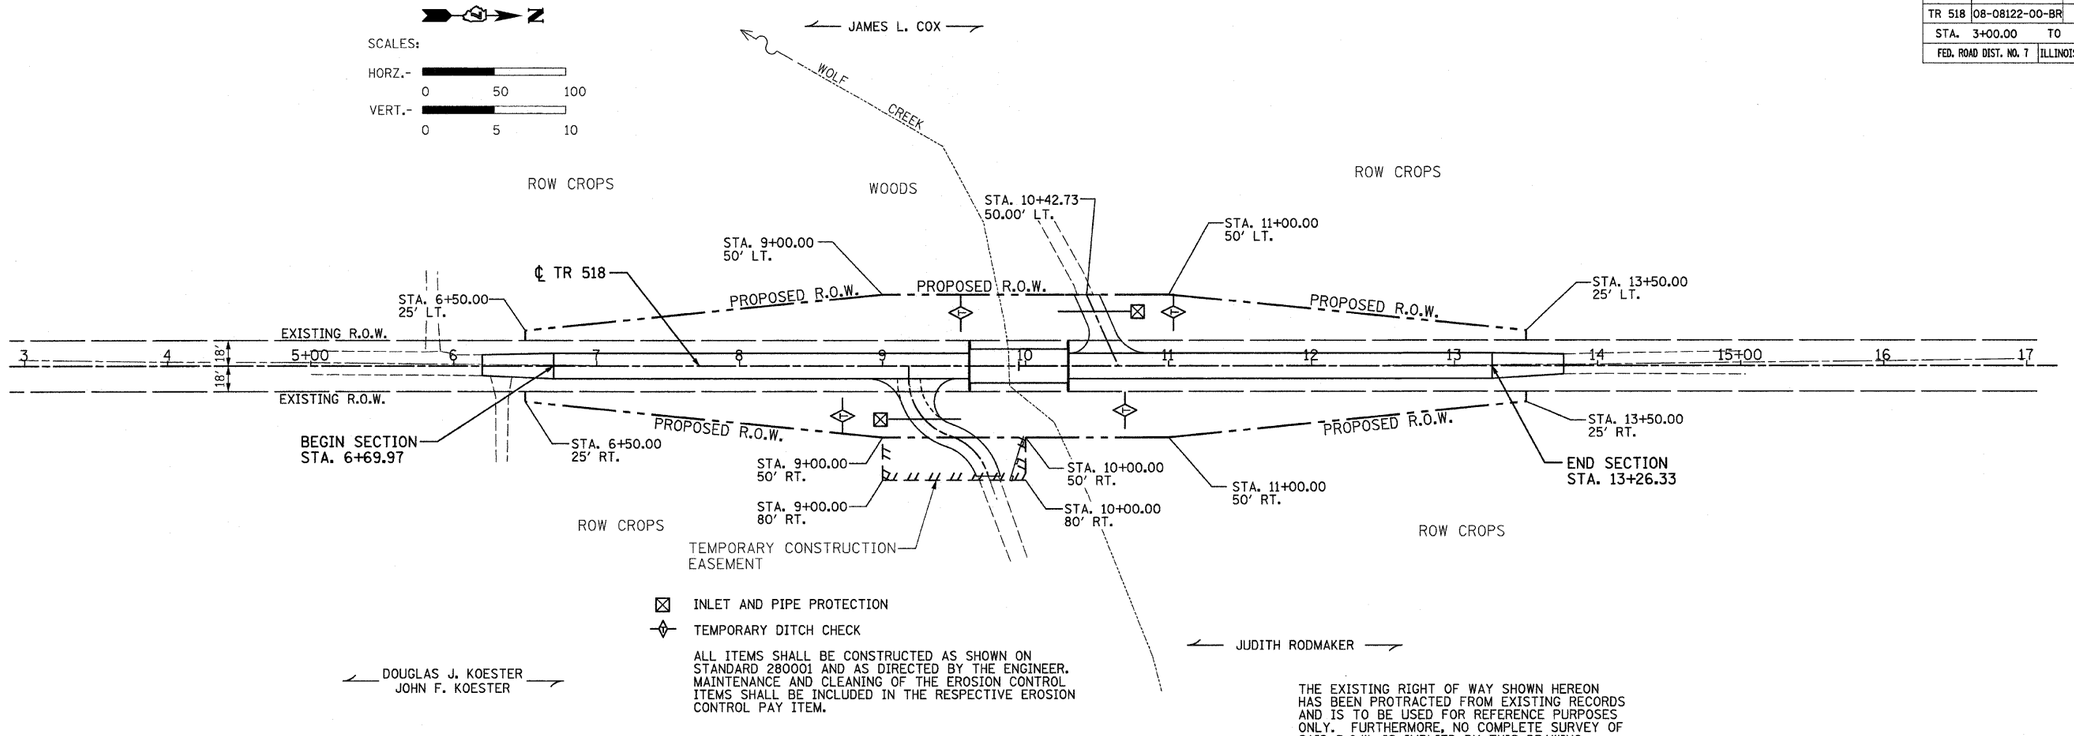

PROFILE — SURVEYED / PLOTTED / ADDITIONS CHECKED / R.O.W. CHECKED / NOTE BOOK / NO. / BY / DATE

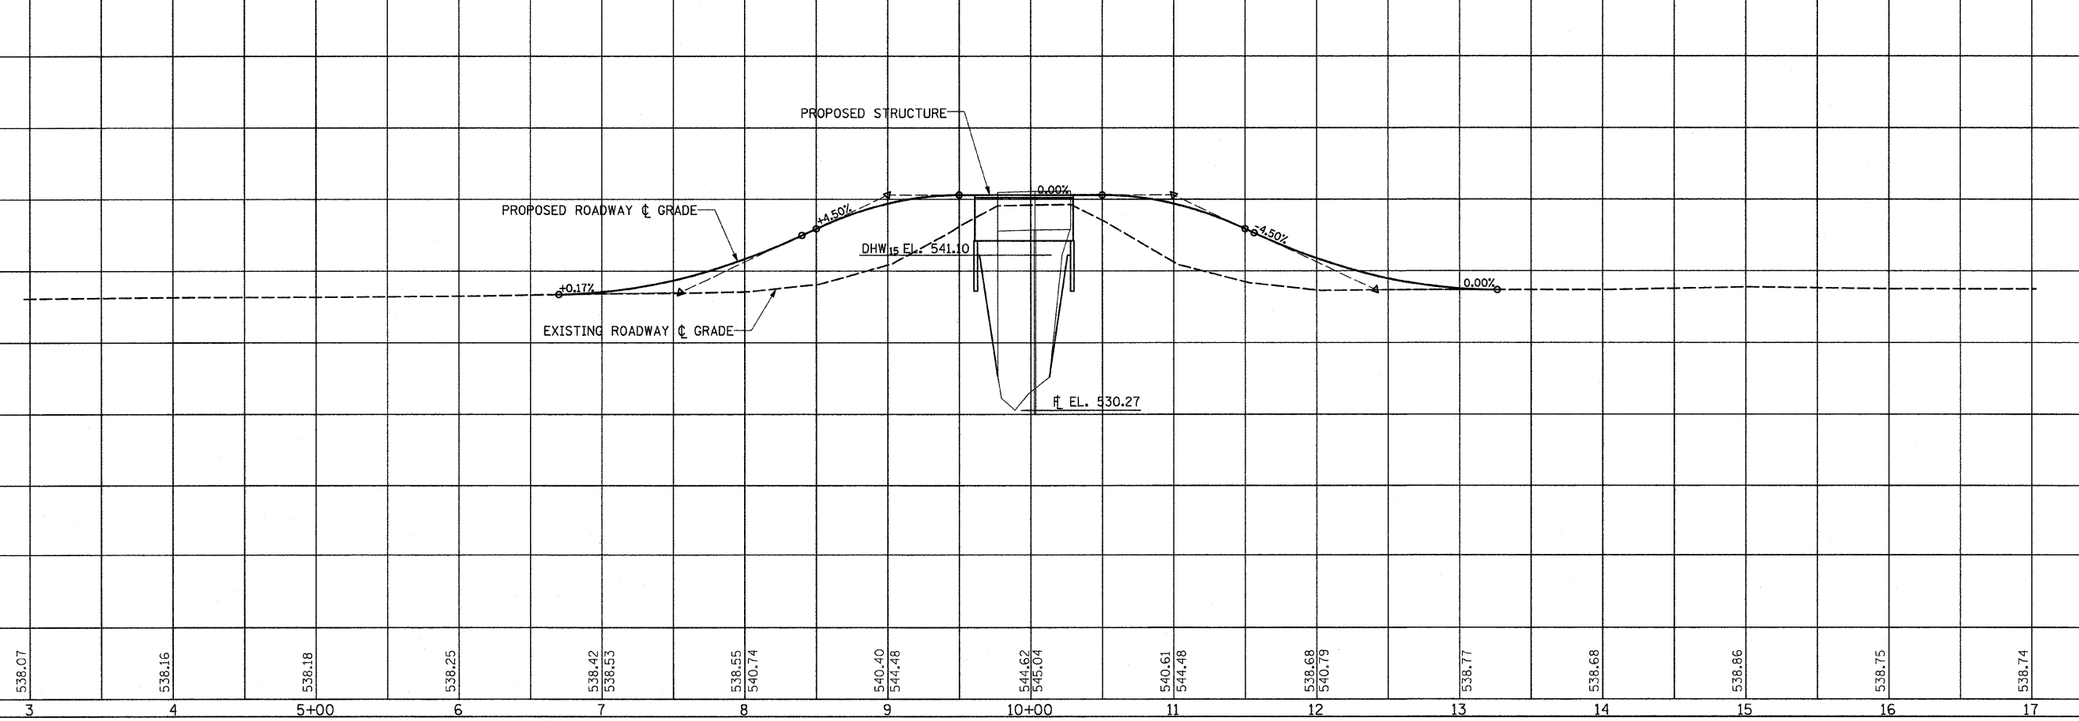

PLOT DATE = #DATE#
FILE NAME = #FILE1#
PLOT SCALE = #SCALE#
USER NAME = #USER#
02/09/2009

RHUTASEL and ASSOCIATES, INC.
CONSULTING ENGINEERS • LAND SURVEYORS
CENTRALIA, ILLINOIS FREEBURG, ILLINOIS

Sheet 4 of 11 Job No. 50608

EROSION CONTROL PLAN PROPOSED BRIDGE OVER WOLF CREEK
TR 518 SECTION 08-08122-00-BR FAYETTE COUNTY, ILLINOIS