CONTRACT NO. 97365

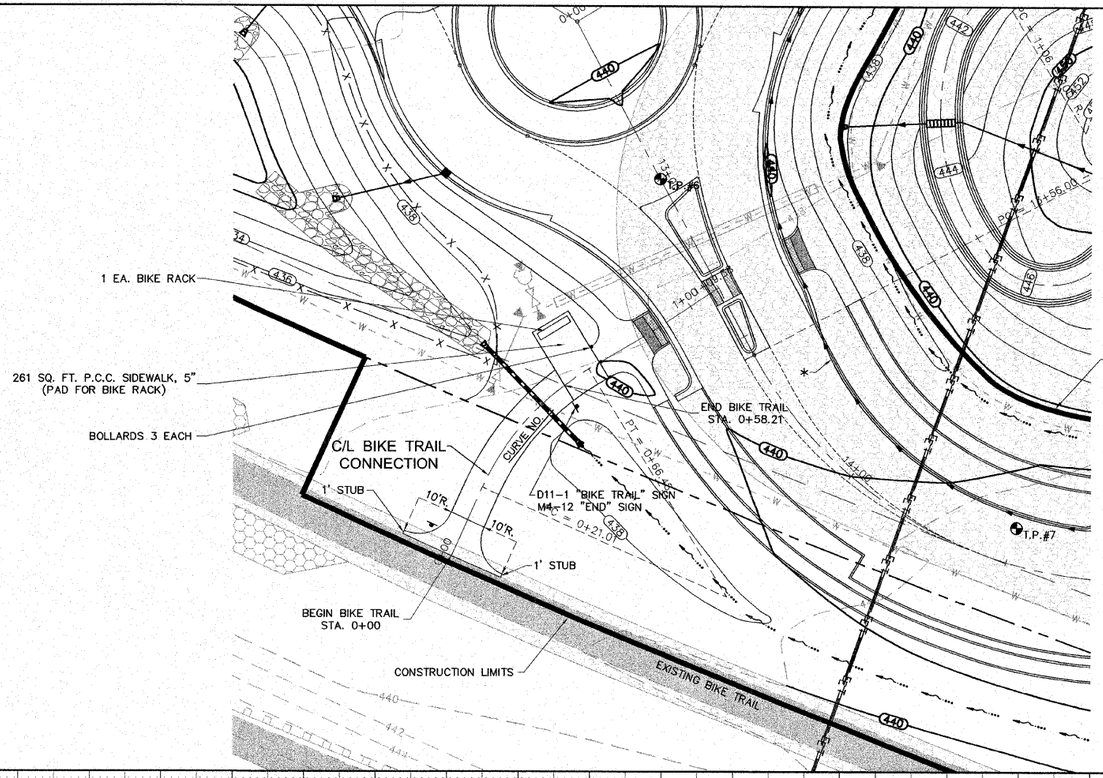

CENTERLINE CURVE DATA

CURVE NO. 1

P.I. STA. = 0+44.47
Δ = 34°44'19"
D = 76°23'40"
R = 75.00'
T = 23.46'
L = 45.47'
E = 3.58'

20 0 20 40
SCALE IN FEET

N

BENCHMARKS: SEE SHEET NO. 2

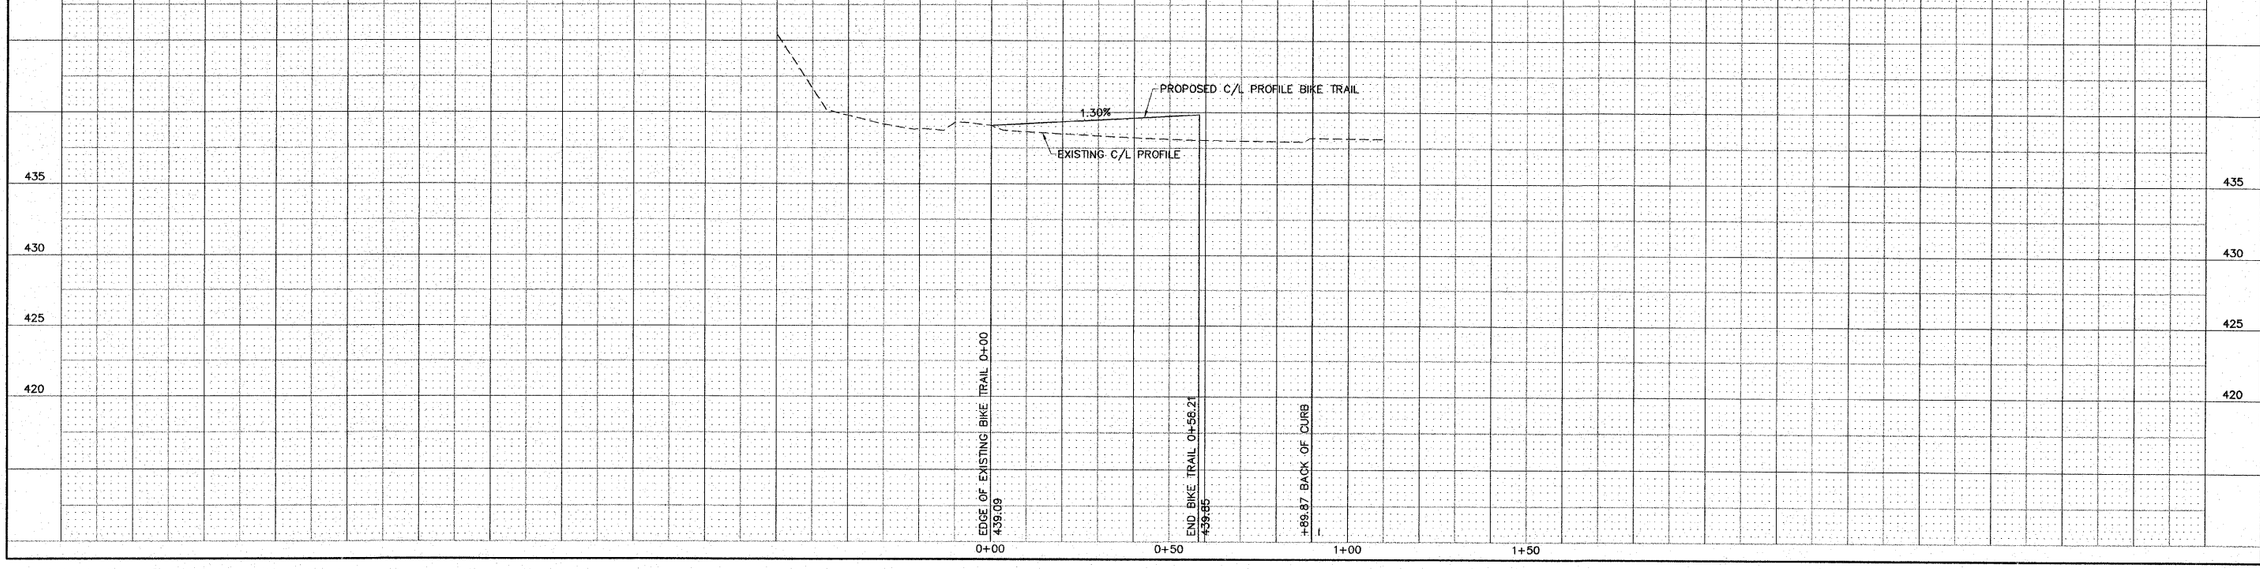

REVISIONS

SMS ENGINEERS
Sheppard, Morgan & Schwaab, Inc.
CONSULTING ENGINEERS AND LAND SURVEYORS
215 Market Street, P.O. Box E, Alton, IL 62002 618/462-3755 E-mail: mail@smsengineers.com
10 Central Industrial Drive, Granite City, IL 62040 618/877-8700 E-mail: mail@smsengineers.com
DESIGN FIRM # 184-000992

LEWIS & CLARK COMMUNITY COLLEGE
SECTION 05-00001-00-PK
ACCESS ROADS FOR THE
NATIONAL GREAT RIVERS RESEARCH AND EDUCATION CENTER
PLAN AND PROFILE - BIKE TRAIL CONNECTION

DWG. NO.	PHASE I BIKE TRAIL P-P.DWG
REF. BK.	– PG. –
JOB NO.	457111.1
DSN. BY:	DEG
DWN. BY:	CAD
CHK. BY:	DEG
DATE:	SEPT. 8, 2008
SCALE:	1" = 20' H. 1" = 5' V.
SHEET	15 OF 36

S:\Land Projects\AAIC 405829\dwg\Phase I Rotary Plans\Phase I Bike Trail P-P.dwg, 11/4/2008 11:35:34 AM, jlman, 1:20