SECTION	COUNTY	TOTAL SHEETS	SHEET NO.
*	MADISON	36	24

*05-00001-00-PK
CONTRACT NO. 97365

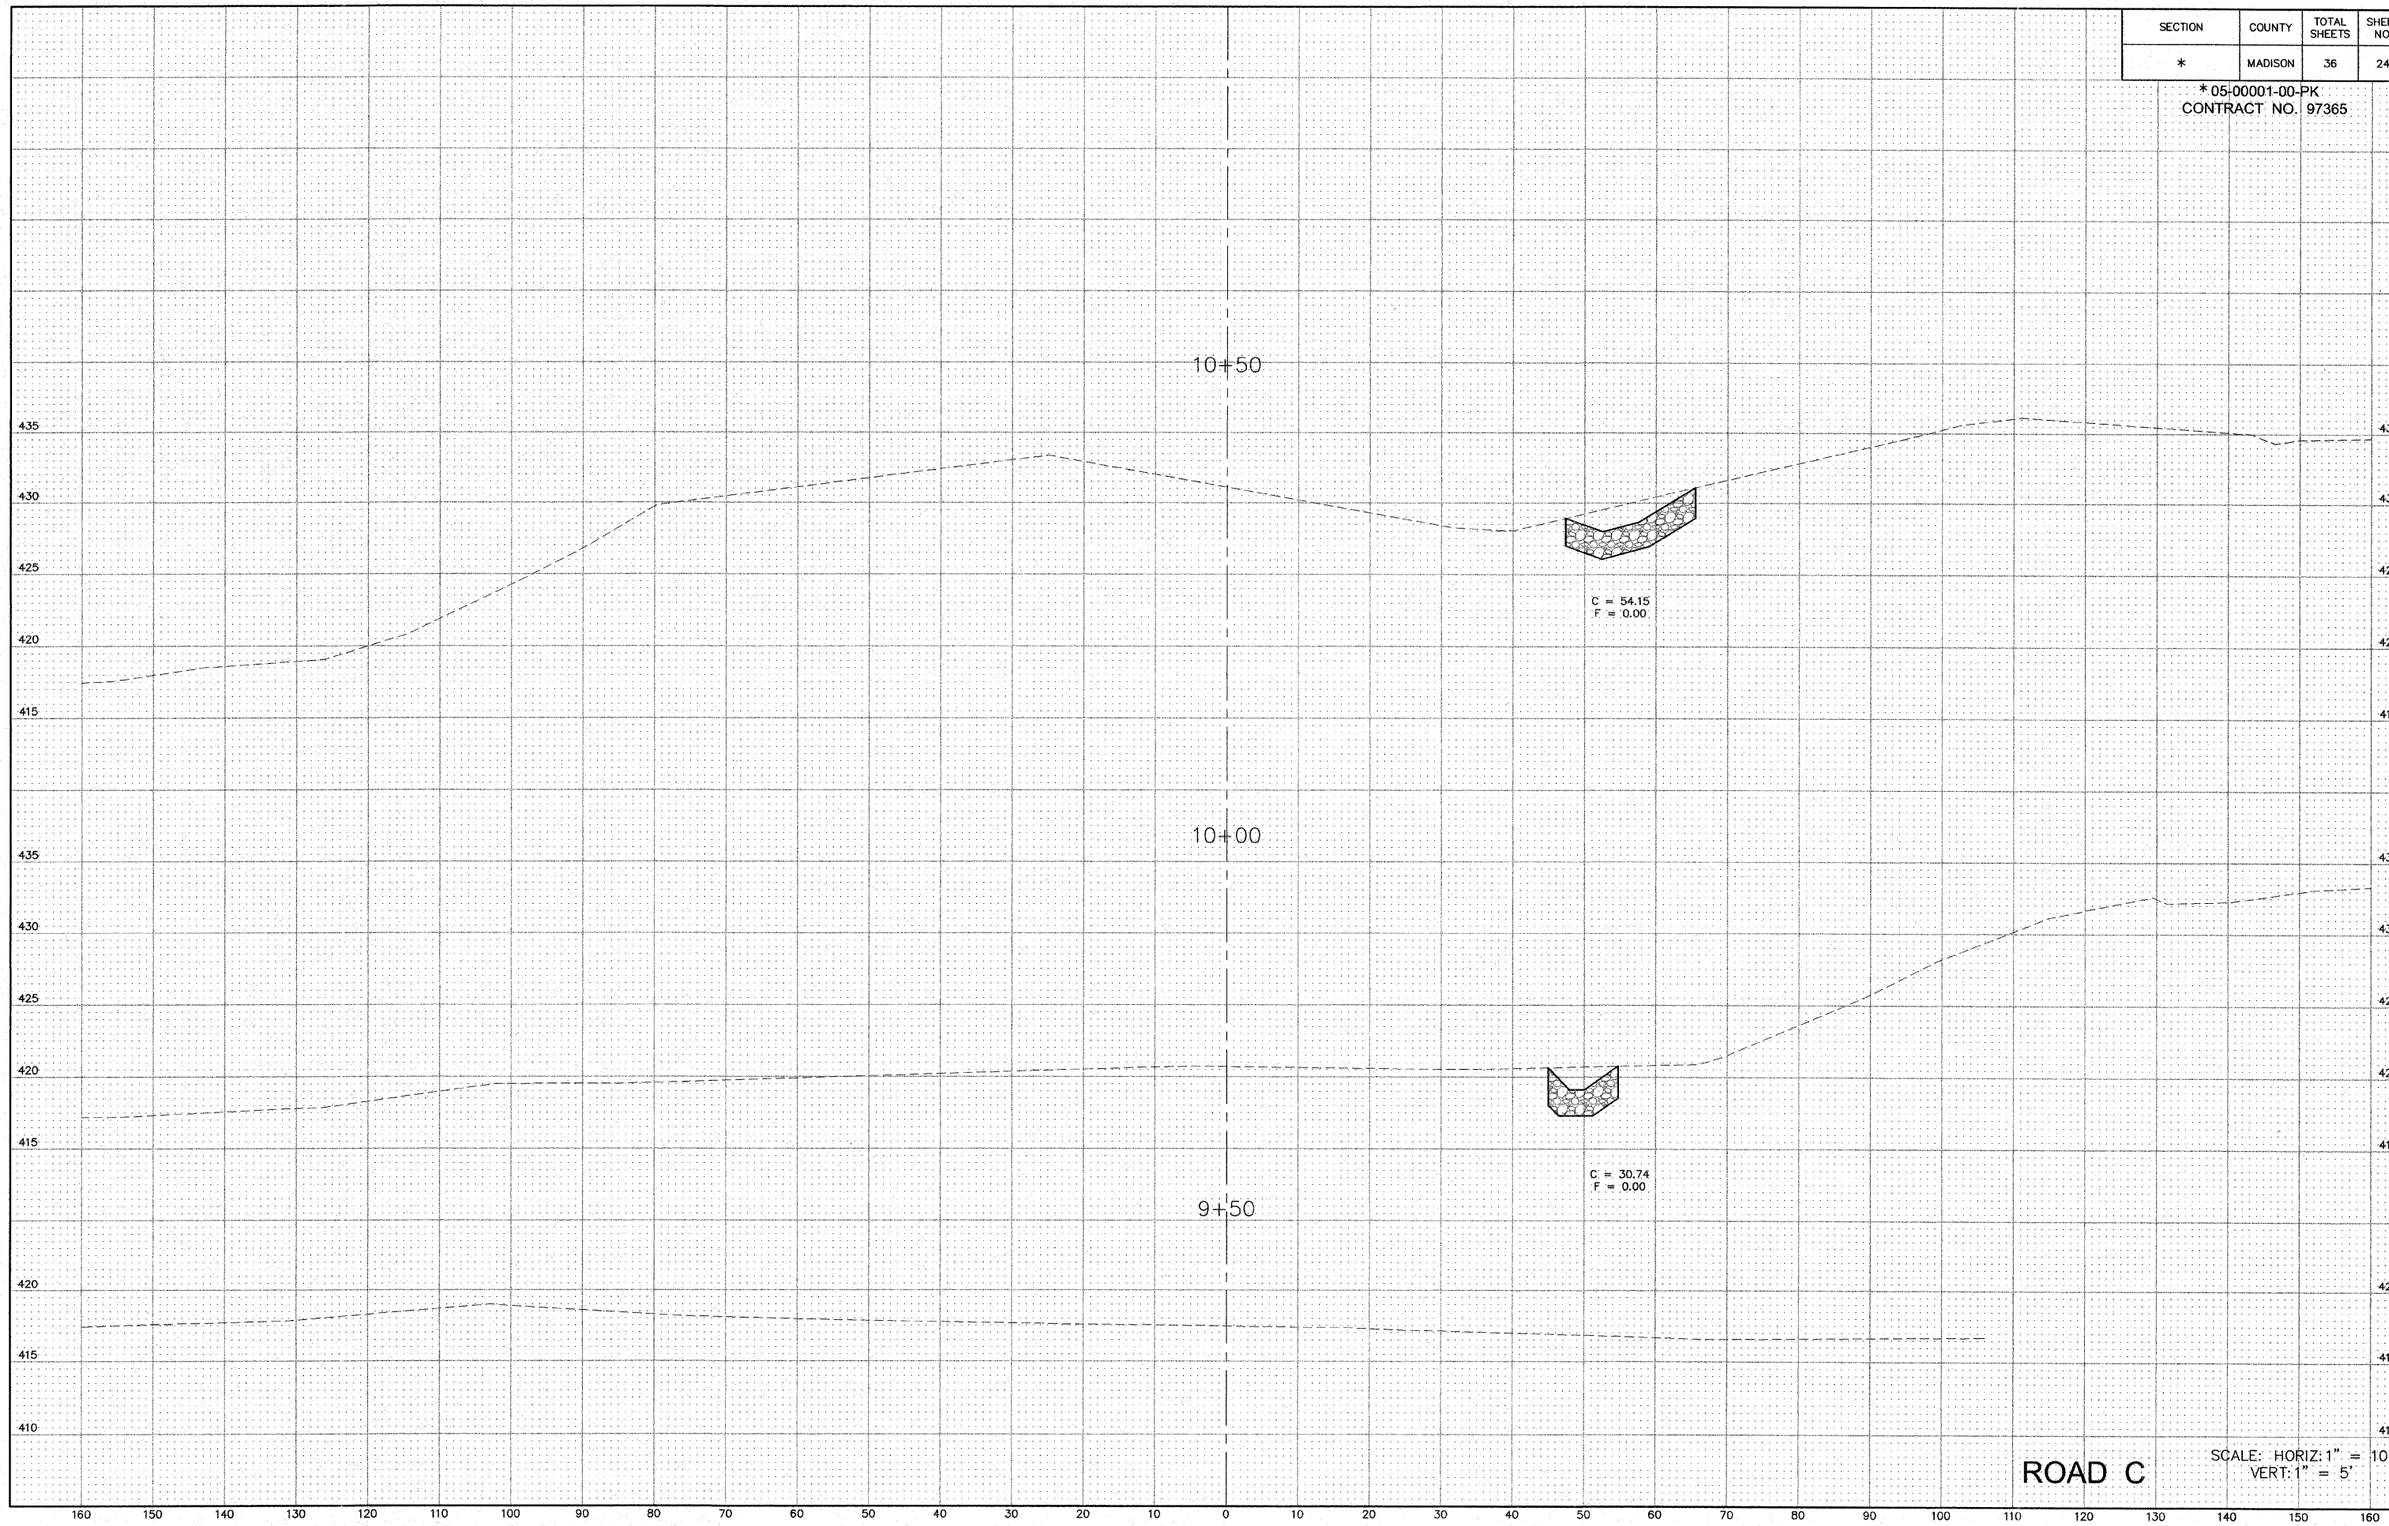

ROAD C

SCALE: HORIZ: 1" = 10'
VERT: 1" = 5'

S:\Land Projects\AA\C 405829\dwg\Phase I Rdwy Plans\Phase I Rdwy Xsects.dwg, 1/14/2009 11:21:52 AM, jiman, 1:10