SECTION	COUNTY	TOTAL SHEETS	SHEET NO.
*	MADISON	36	33

*05-00001-00-PK
CONTRACT NO. 97365

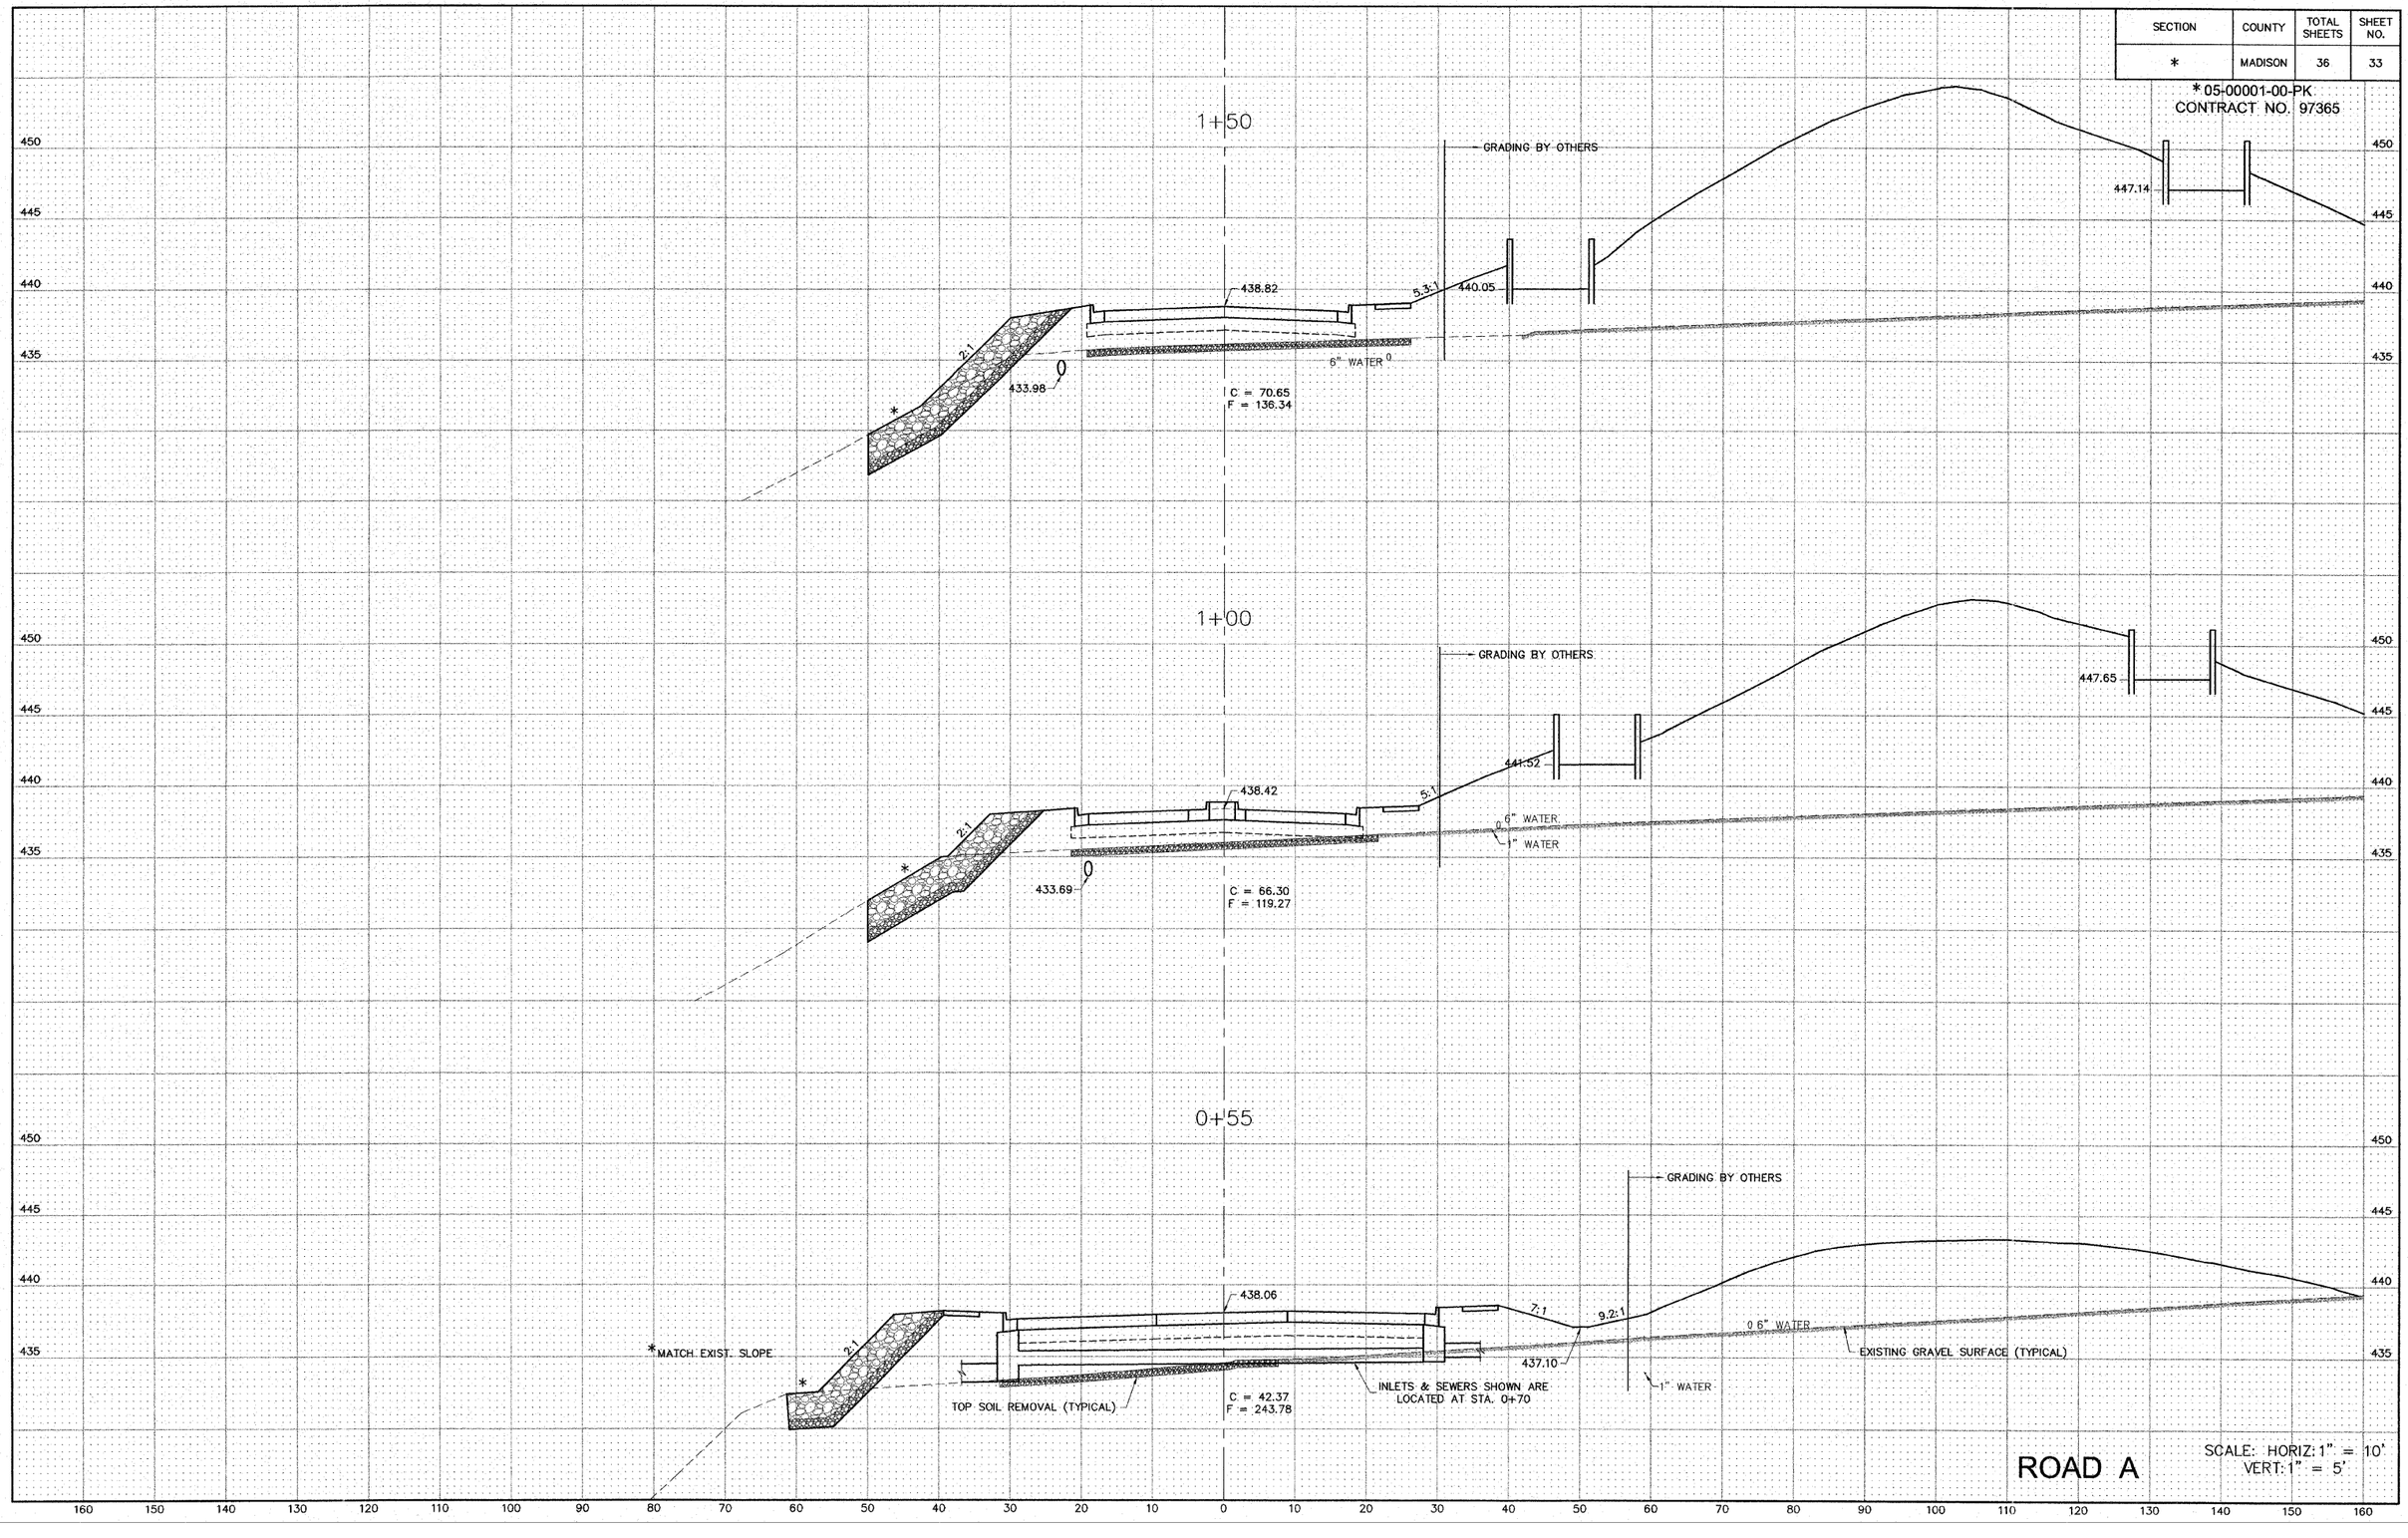

ROAD A

SCALE: HORIZ: 1" = 10'
VERT: 1" = 5'

S:\Lamy Projects\AAIC 40582\Dwg\Phase I RDwy Plans\Phase I RDwy Xsects.dwg, 11/4/2009 11:23:48 AM, jlman, 1:10