CONTRACT NO. 98577

F.A.P. RTE.	SECTION	COUNTY	TOTAL SHEETS	SHEET NO.
312	101-2(A,B,R)	ALEXANDER	152	33
STA.		TO STA.		
FED. ROAD DIST. NO.		ILLINOIS	FED. AID PROJECT	

NOTE: CONSTRUCTION LIMITS ON NORTH SIDE HAVE BEEN OMITTED FOR CLARITY.

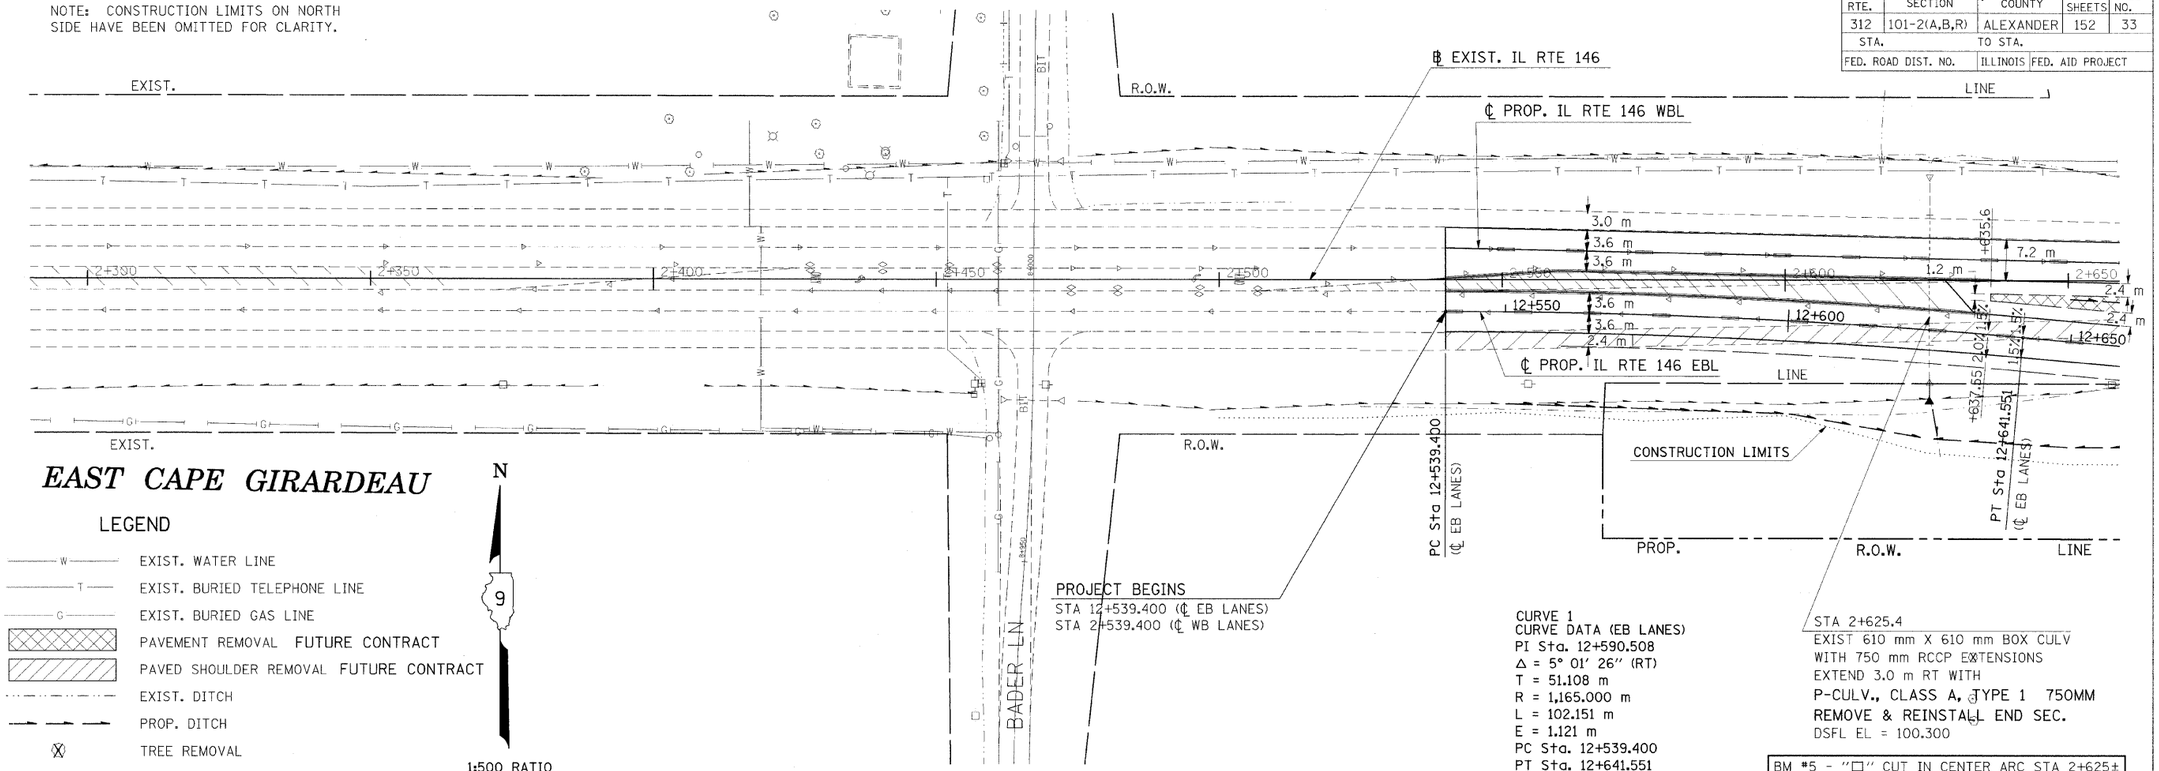

EAST CAPE GIRARDEAU

LEGEND

- EXIST. WATER LINE
- EXIST. BURIED TELEPHONE LINE
- EXIST. BURIED GAS LINE
- PAVEMENT REMOVAL FUTURE CONTRACT
- PAVED SHOULDER REMOVAL FUTURE CONTRACT
- EXIST. DITCH
- PROP. DITCH
- TREE REMOVAL

N

9

1:500 RATIO

PROJECT BEGINS
STA 12+539.400 (℄ EB LANES)
STA 2+539.400 (℄ WB LANES)

CURVE 1
CURVE DATA (EB LANES)
PI Sta. 12+590.508
Δ = 5° 01′ 26″ (RT)
T = 51.108 m
R = 1,165.000 m
L = 102.151 m
E = 1.121 m
PC Sta. 12+539.400
PT Sta. 12+641.551

STA 2+625.4
EXIST 610 mm X 610 mm BOX CULV
WITH 750 mm RCCP EXTENSIONS
EXTEND 3.0 m RT WITH
P-CULV., CLASS A, TYPE 1 750MM
REMOVE & REINSTALL END SEC.
DSFL EL = 100.300

BM #5 - "□" CUT IN CENTER ARC STA 2+625± 11.88 m RT, ELEV 101.230

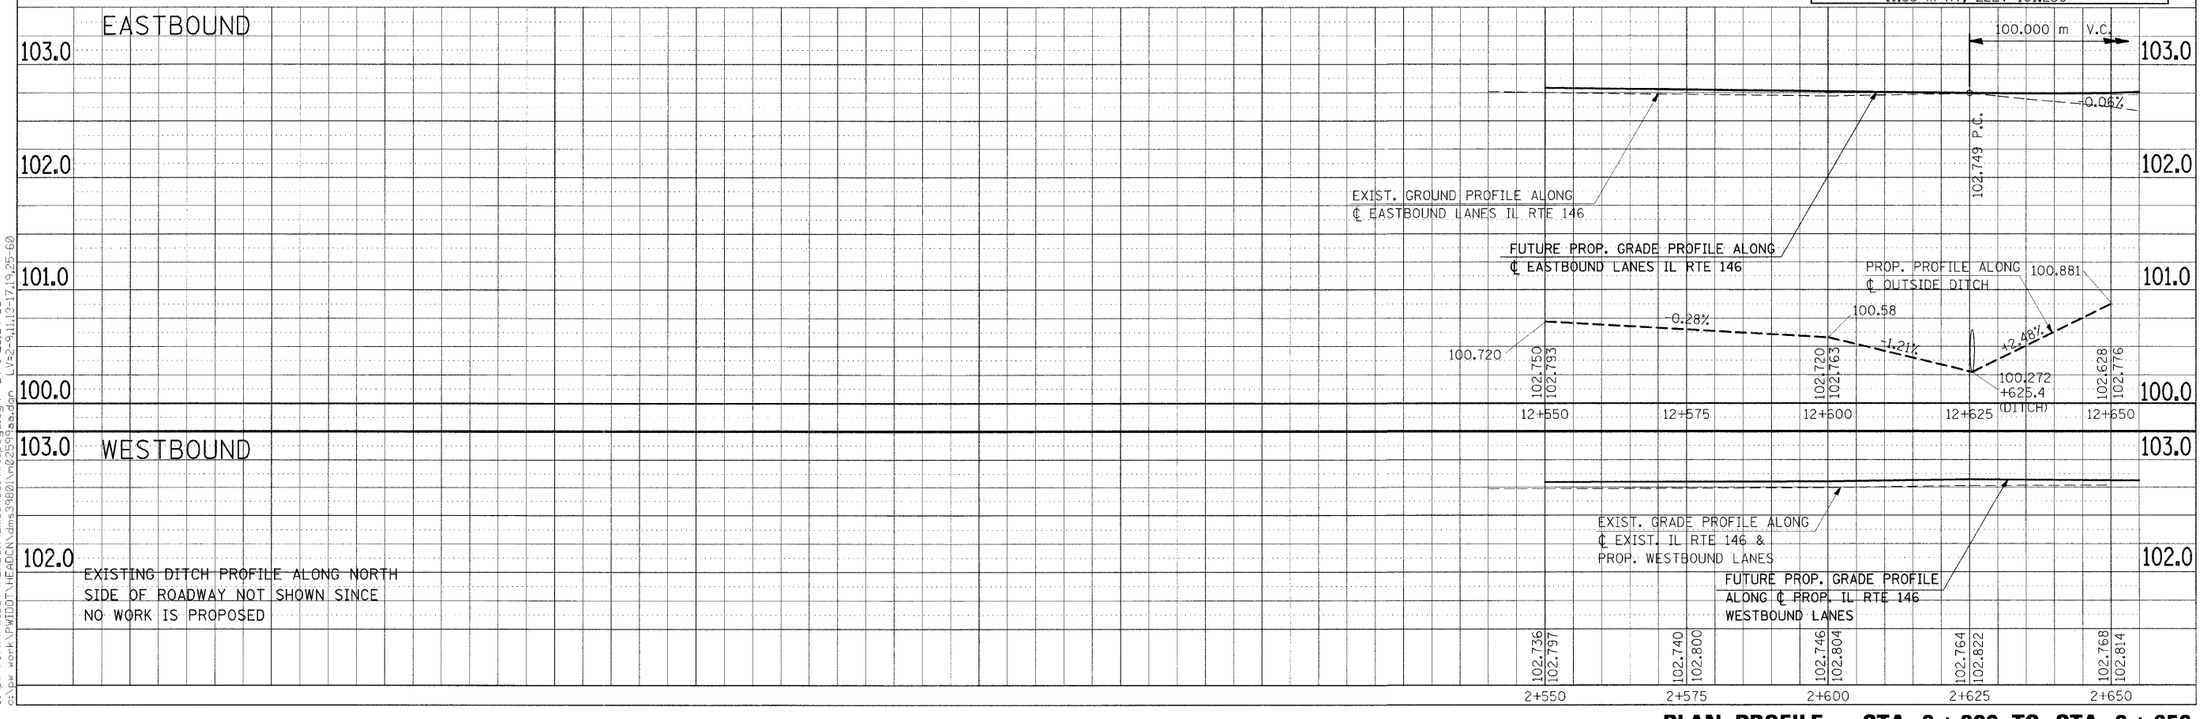

PLAN–PROFILE – STA 2+300 TO STA 2+650

FINAL SURVEY	SURVEYED	BY	DATE
NOTE BOOK	PLOTTED		
	TEMPLATE		
	AREAS		
NO.	AREAS CHECKED		

Friday November 21, 2008 @ 11:40:40 AM
c:\pw_work\pwidot\headcn\dms43642\m02599pl.dgn LV=2-20,24-60,62-63
c:\pw_work\PWIDOT\HEADCN\dms39801\prtoex.dgn LV=2,7,14,21,23,25,27-28,37,57
c:\pw_work\PWIDOT\HEADCN\dms39801\ntopogo.dgn LV=1-20,24-63
c:\pw_work\PWIDOT\HEADCN\dms39801\n02599aa.dgn LV=2-9,11,13-17,19,25-60