CONTRACT NO. 98577

| F.A.P. RTE. | SECTION | COUNTY | TOTAL SHEETS | SHEET NO. |
|---|---|---|---|---|
| 312 | 101-2(A,B,R) | ALEXANDER | 152 | 59 |
| STA. | | TO STA. | | |
| FED. ROAD DIST. NO. | | ILLINOIS | FED. AID PROJECT | |

NOTE: CONSTRUCTION LIMITS ON NORTH SIDE HAVE BEEN OMITTED FOR CLARITY.

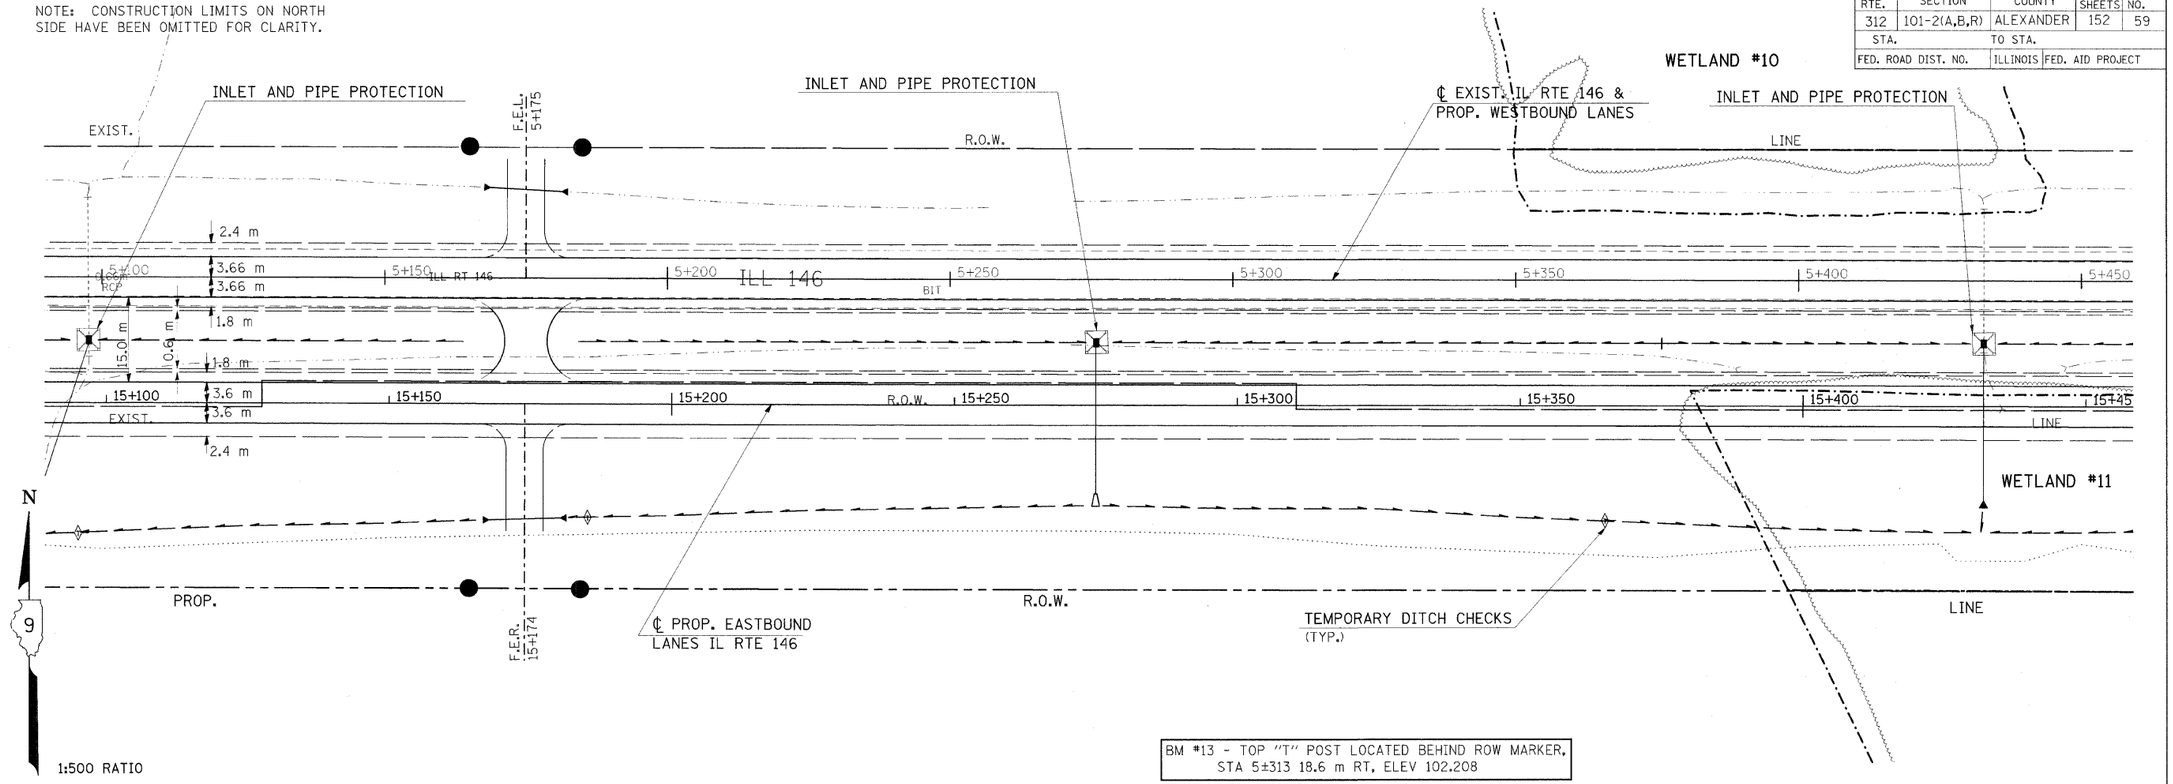


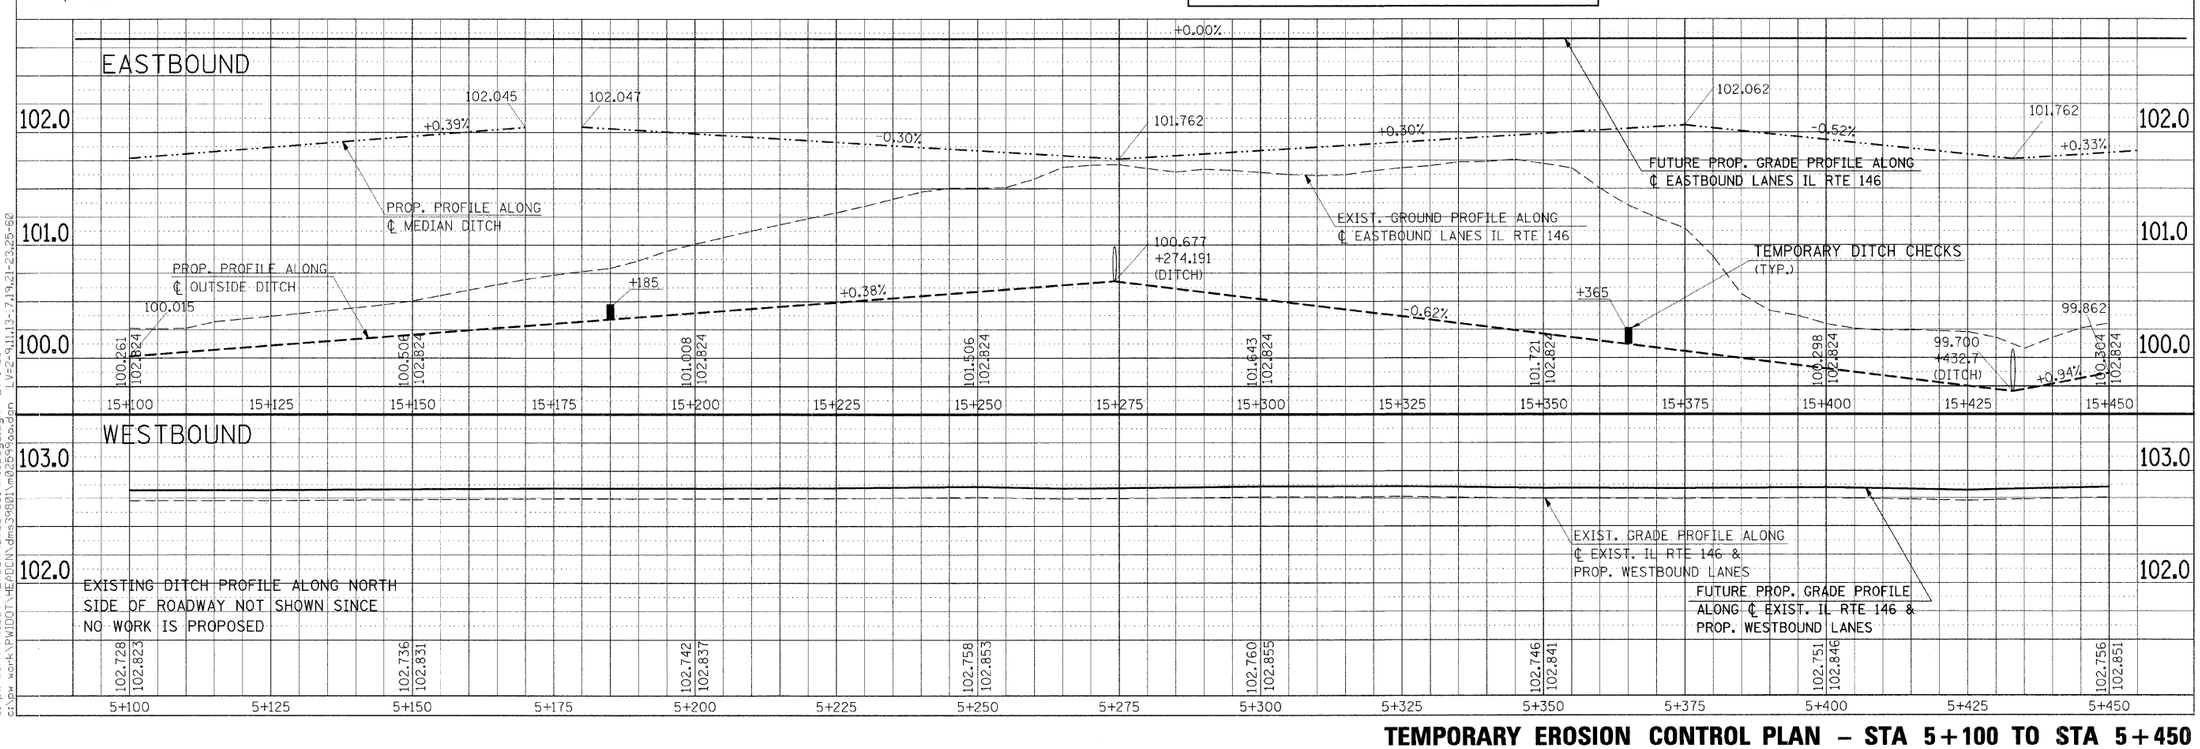


FINAL SURVEY PLOTTED — DATE
SURVEYED BY
NOTE BOOK, PAGES
AREAS CHECKED — NO.

Friday November 21, 2008 @ 11:50:5 AM
c:\pw_work\pwidot\headon\dms436421\m0259191p1.dgn LV=2,23,25,60,62,63
c:\pw_work\PWIDOT\HEADON\dms39801\mtopogge.dgn LV=1-63
c:\pw_work\PWIDOT\HEADON\dms39801\m0259196a.dgn LV=2-9,11,13-7,19,21-23,25-60

# TEMPORARY EROSION CONTROL PLAN – STA 5+100 TO STA 5+450