CONTRACT NO. 98577

F.A.P. RTE.	SECTION	COUNTY	TOTAL SHEETS	SHEET NO.
312	101-2(A,B,R)	ALEXANDER	152	63
STA.		TO STA.		
FED. ROAD DIST. NO.		ILLINOIS	FED. AID PROJECT	

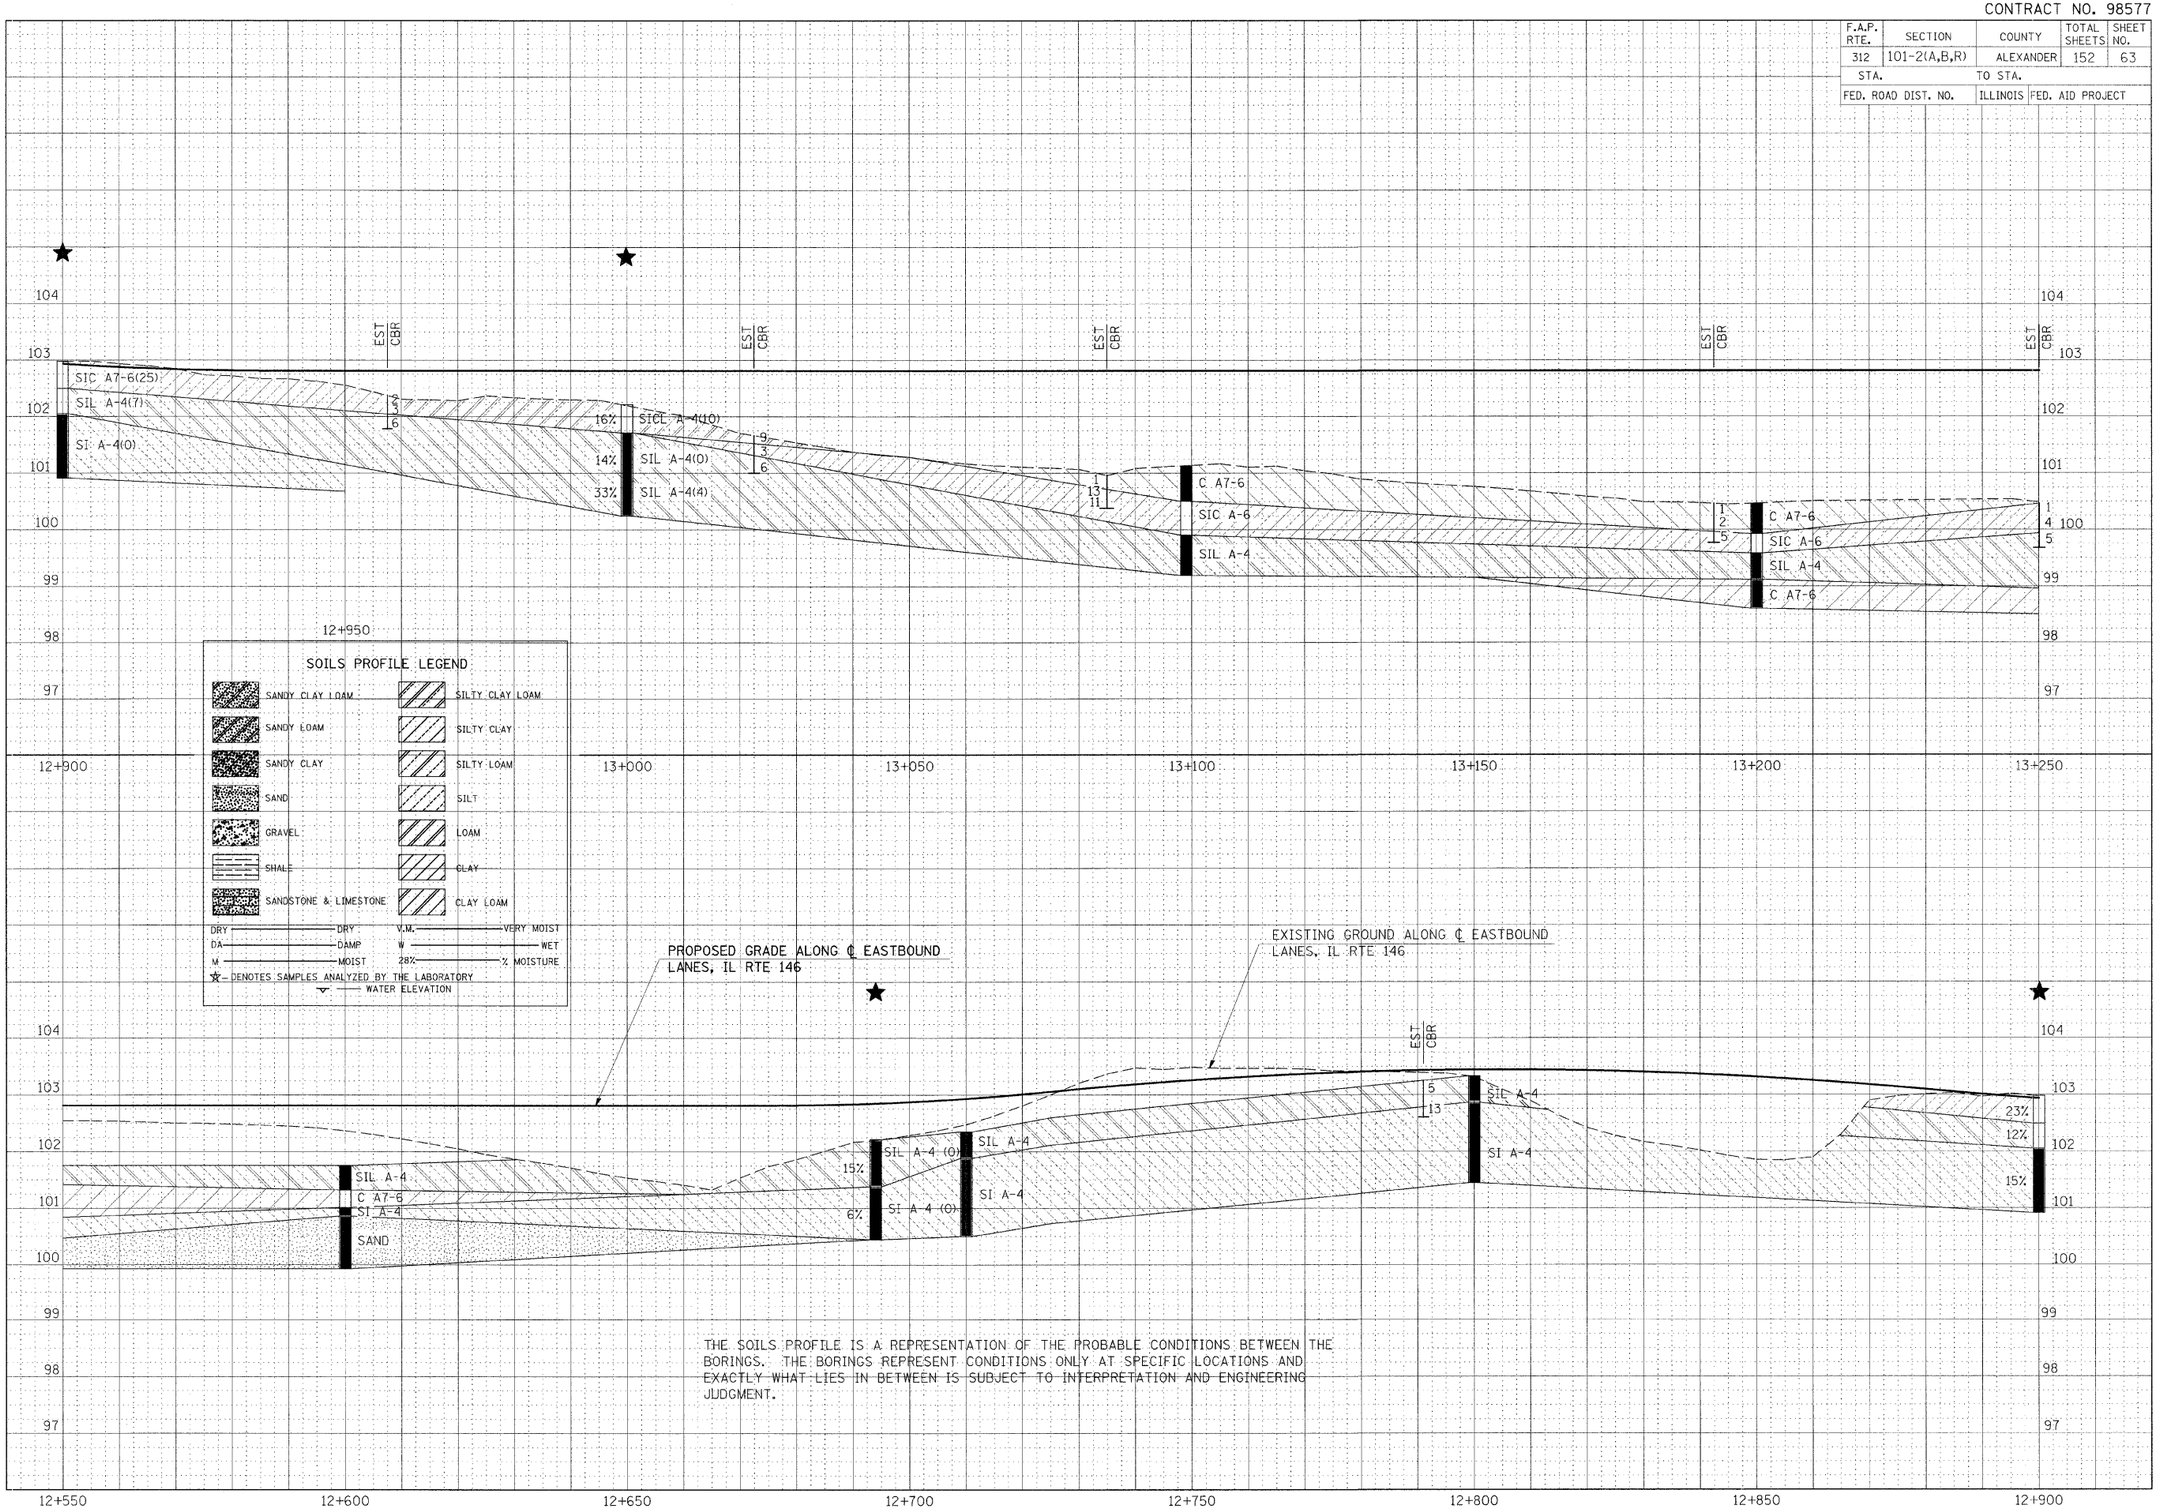

THE SOILS PROFILE IS A REPRESENTATION OF THE PROBABLE CONDITIONS BETWEEN THE BORINGS. THE BORINGS REPRESENT CONDITIONS ONLY AT SPECIFIC LOCATIONS AND EXACTLY WHAT LIES IN BETWEEN IS SUBJECT TO INTERPRETATION AND ENGINEERING JUDGMENT.

FINAL SURVEY	BY	DATE
NOTE BOOK	SURVEYED	
NO.	PLOTTED	
	TEMPLATE	
	AREAS	
	AREAS CHECKED	

ORIGINAL SURVEY	BY	DATE
NOTE BOOK	SURVEYED	
NO.	PLOTTED	
	TEMPLATE	
	AREAS	
	AREAS CHECKED	

Friday October 24, 2008 @ 11:08:18 PM
c:\pw_work\PWIDOT\HEADCN\drs4362-2\m2599p8.dgn LV-1-63

SOILS PROFILE – STA 12+550 TO STA 13+250