CONTRACT NO. 98577

F.A.P. RTE.	SECTION	COUNTY	TOTAL SHEETS	SHEET NO.
312	101-2(A,B,R)	ALEXANDER	152	74
STA.		TO STA.		
FED. ROAD DIST. NO.	ILLINOIS	FED. AID PROJECT		

BOX CULVERT DETAIL

(SN 002-2002)

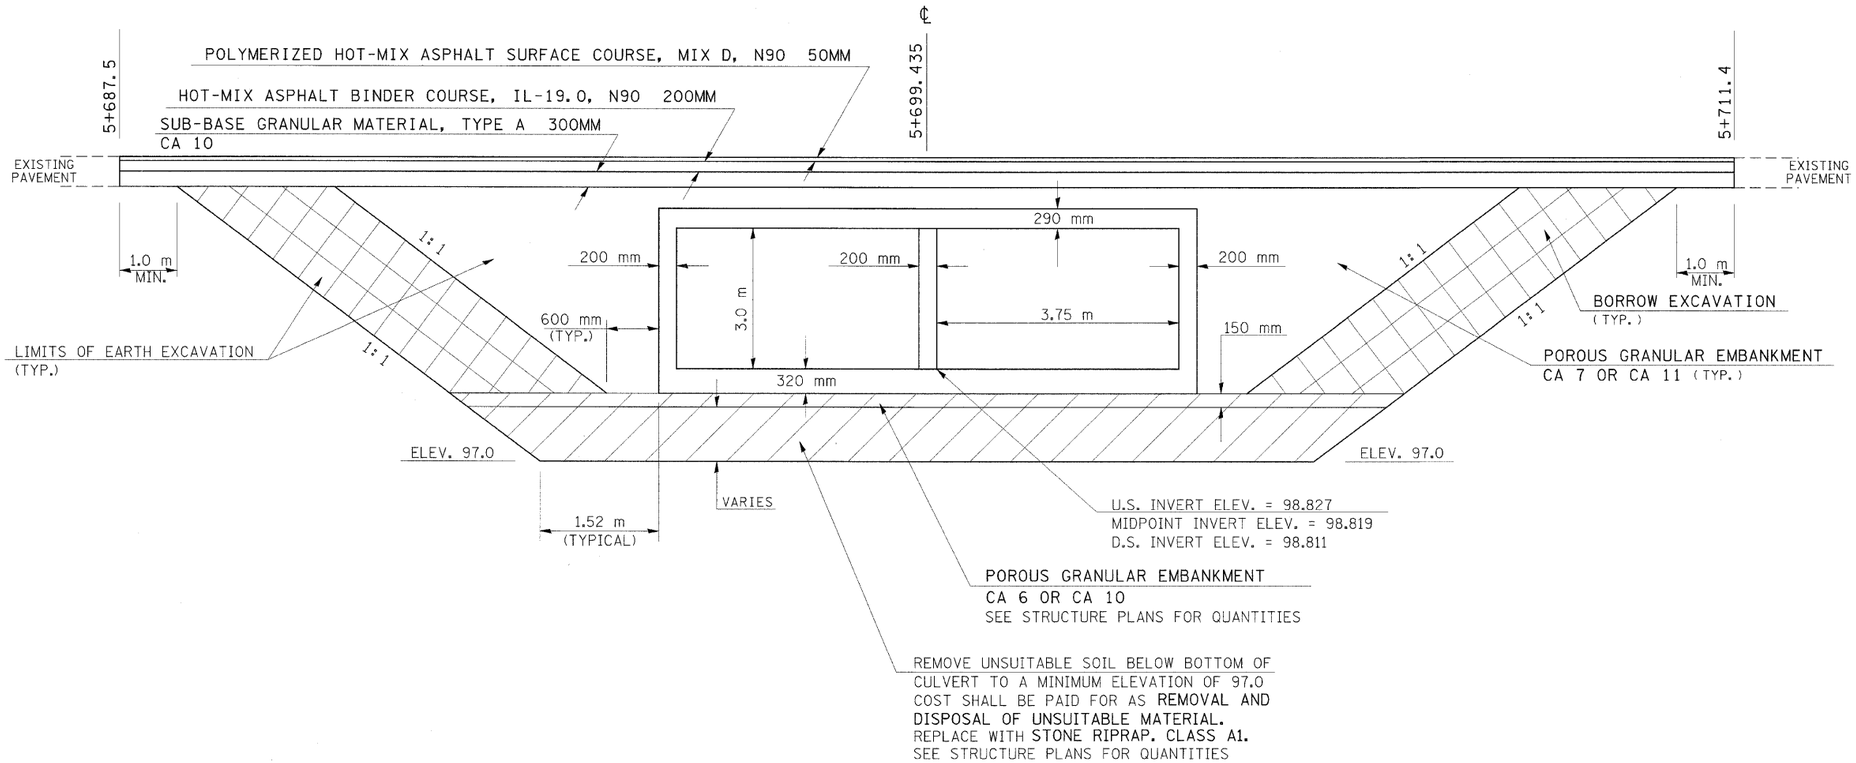

REVISIONS	
NAME	DATE

ILLINOIS DEPARTMENT OF TRANSPORTATION

BOX CULVERT DETAIL
SN 002-2002
STA 5+699.435

SCALE: VERT. NONE HORIZ.

DATE

DRAWN BY CNH

CHECKED BY

PLOT DATE = 10/30/2008
FILE NAME = c:\pw_work\PWIDOT\HEADCN\dms43642\md02f09gpc.dgn
PLOT SCALE = 50.0000 ' / IN.
USER NAME = headcn