CONTRACT NO. 98577

F.A.P. RTE.	SECTION	COUNTY	TOTAL SHEETS	SHEET NO.
312	101-2(A,B,R)	ALEXANDER	152	94
STA. 2+500.00		TO STA. 2+550.00		
FED. ROAD DIST. NO.		ILLINOIS	FED. AID PROJECT	

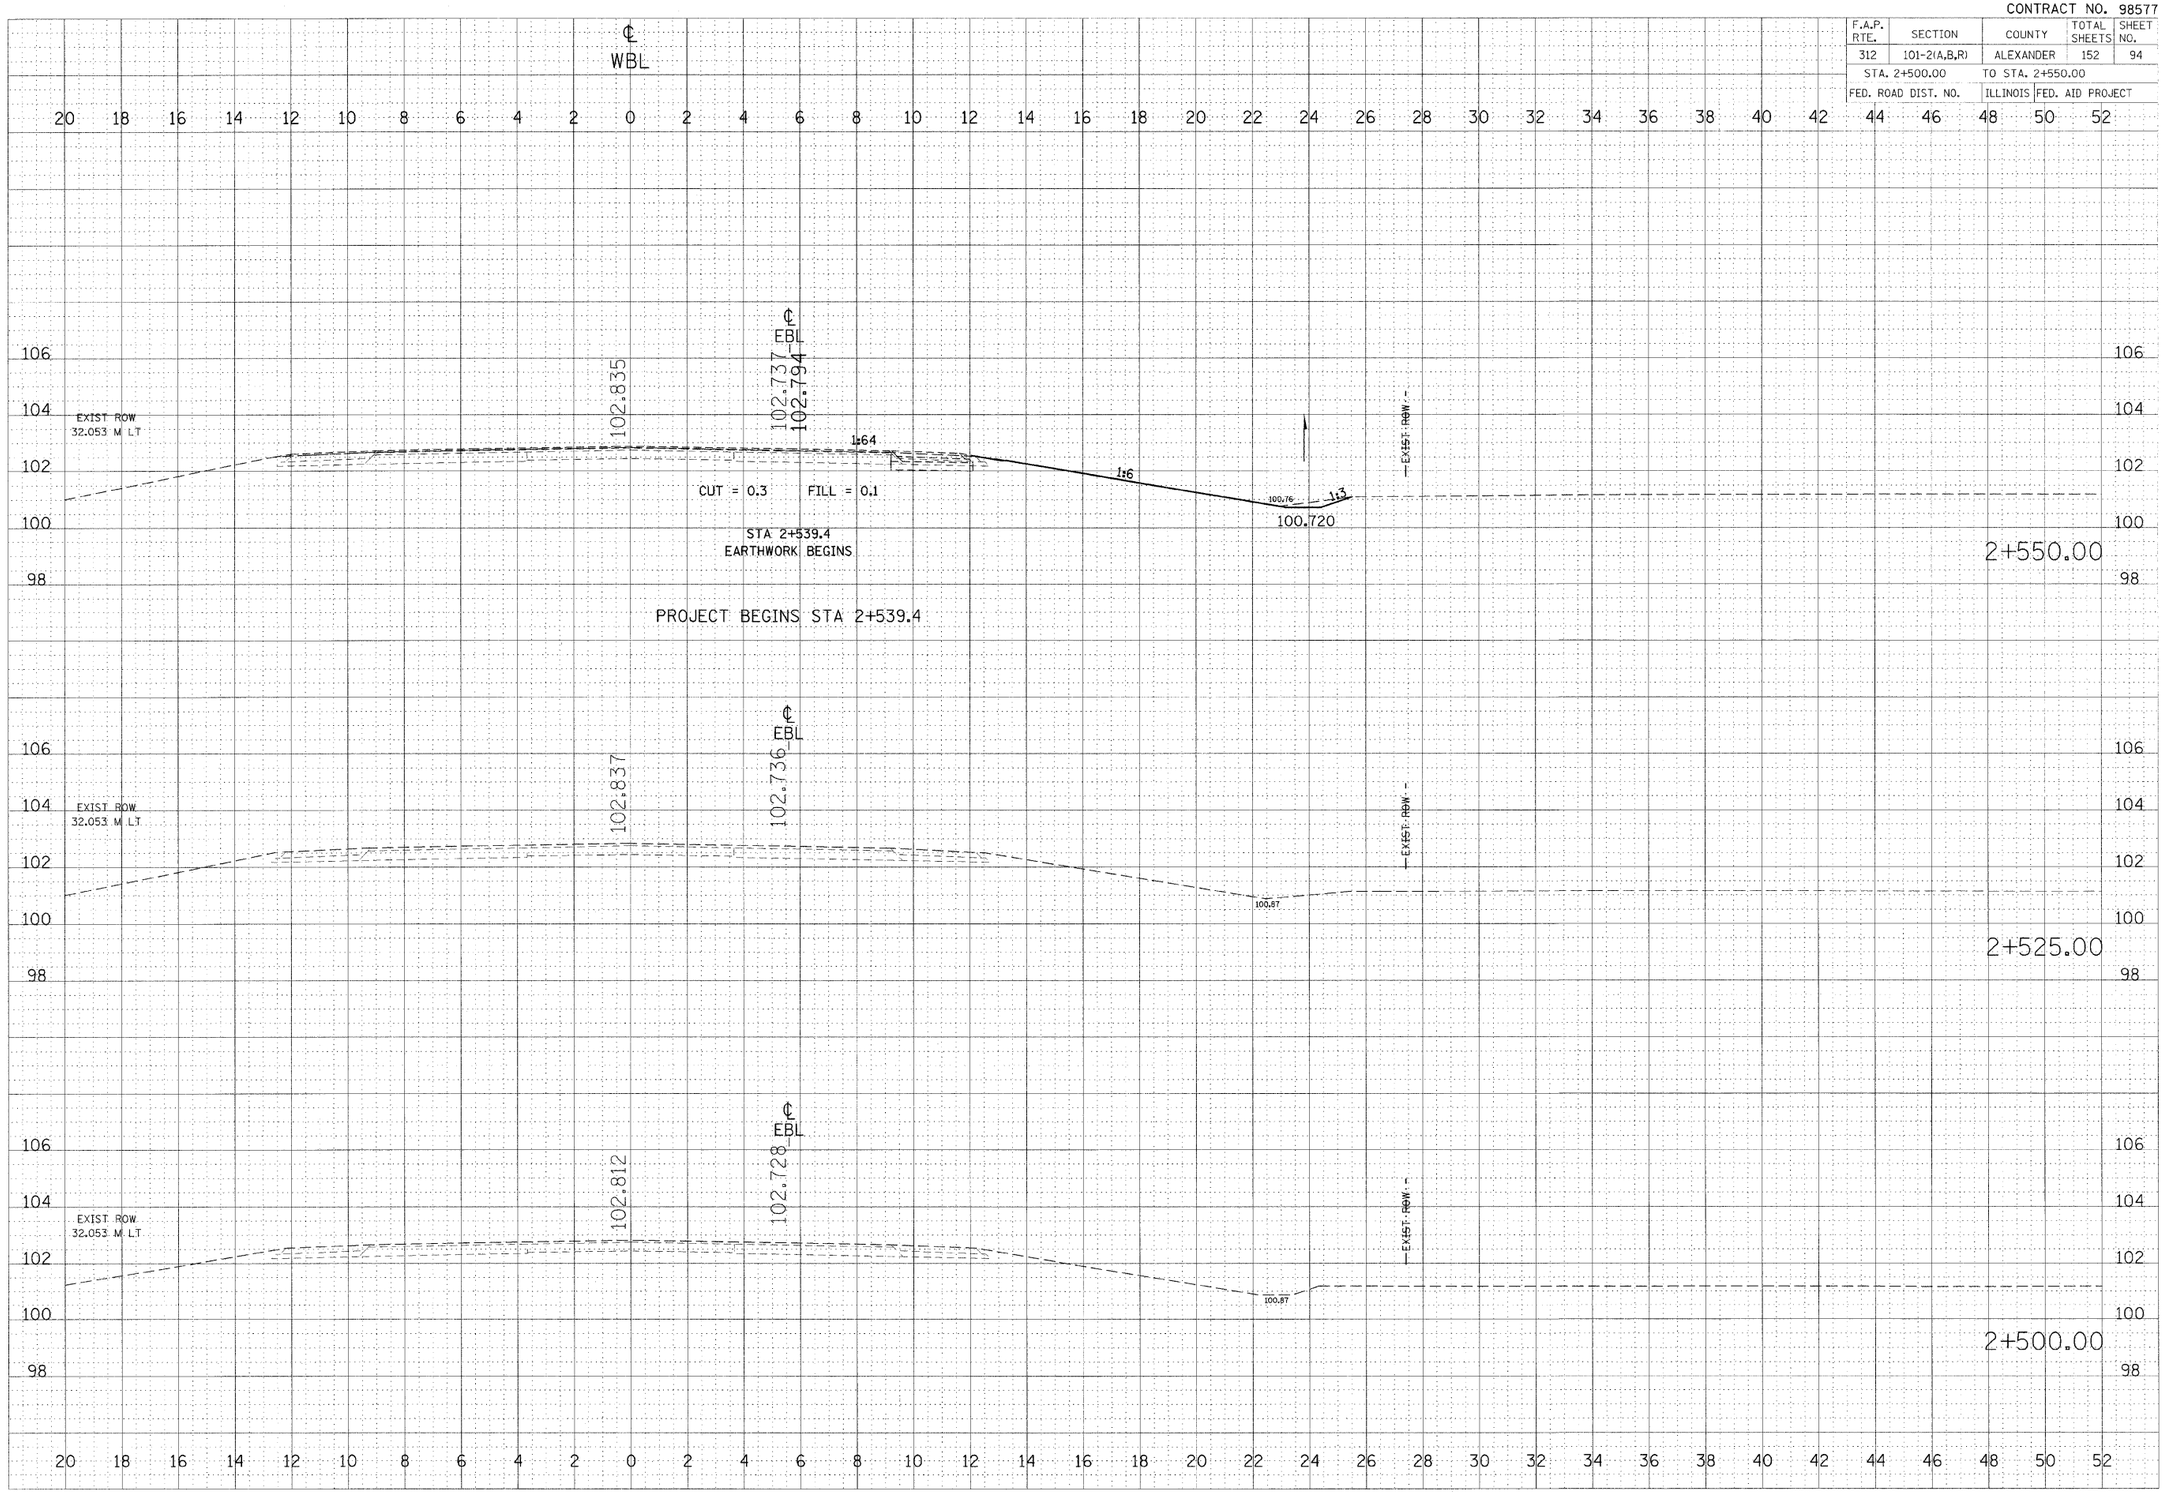

IL 146: STA 2+500.00 TO STA 2+550.00

PLOT DATE = 10/27/2008
FILE NAME = c:\pw_work\pwidot\leftwichdi\Documents\236a-RI46shtrsim32
PLOT SCALE = 100.0000 ' / In.
USER NAME = leftwichdi