CONTRACT NO. 98577

F.A.P. RTE.	SECTION	COUNTY	TOTAL SHEETS	SHEET NO.
312	101-2(A,B,R)	ALEXANDER	152	98
STA. 2+775.00		TO STA. 2+825.00		
FED. ROAD DIST. NO.		ILLINOIS	FED. AID PROJECT	

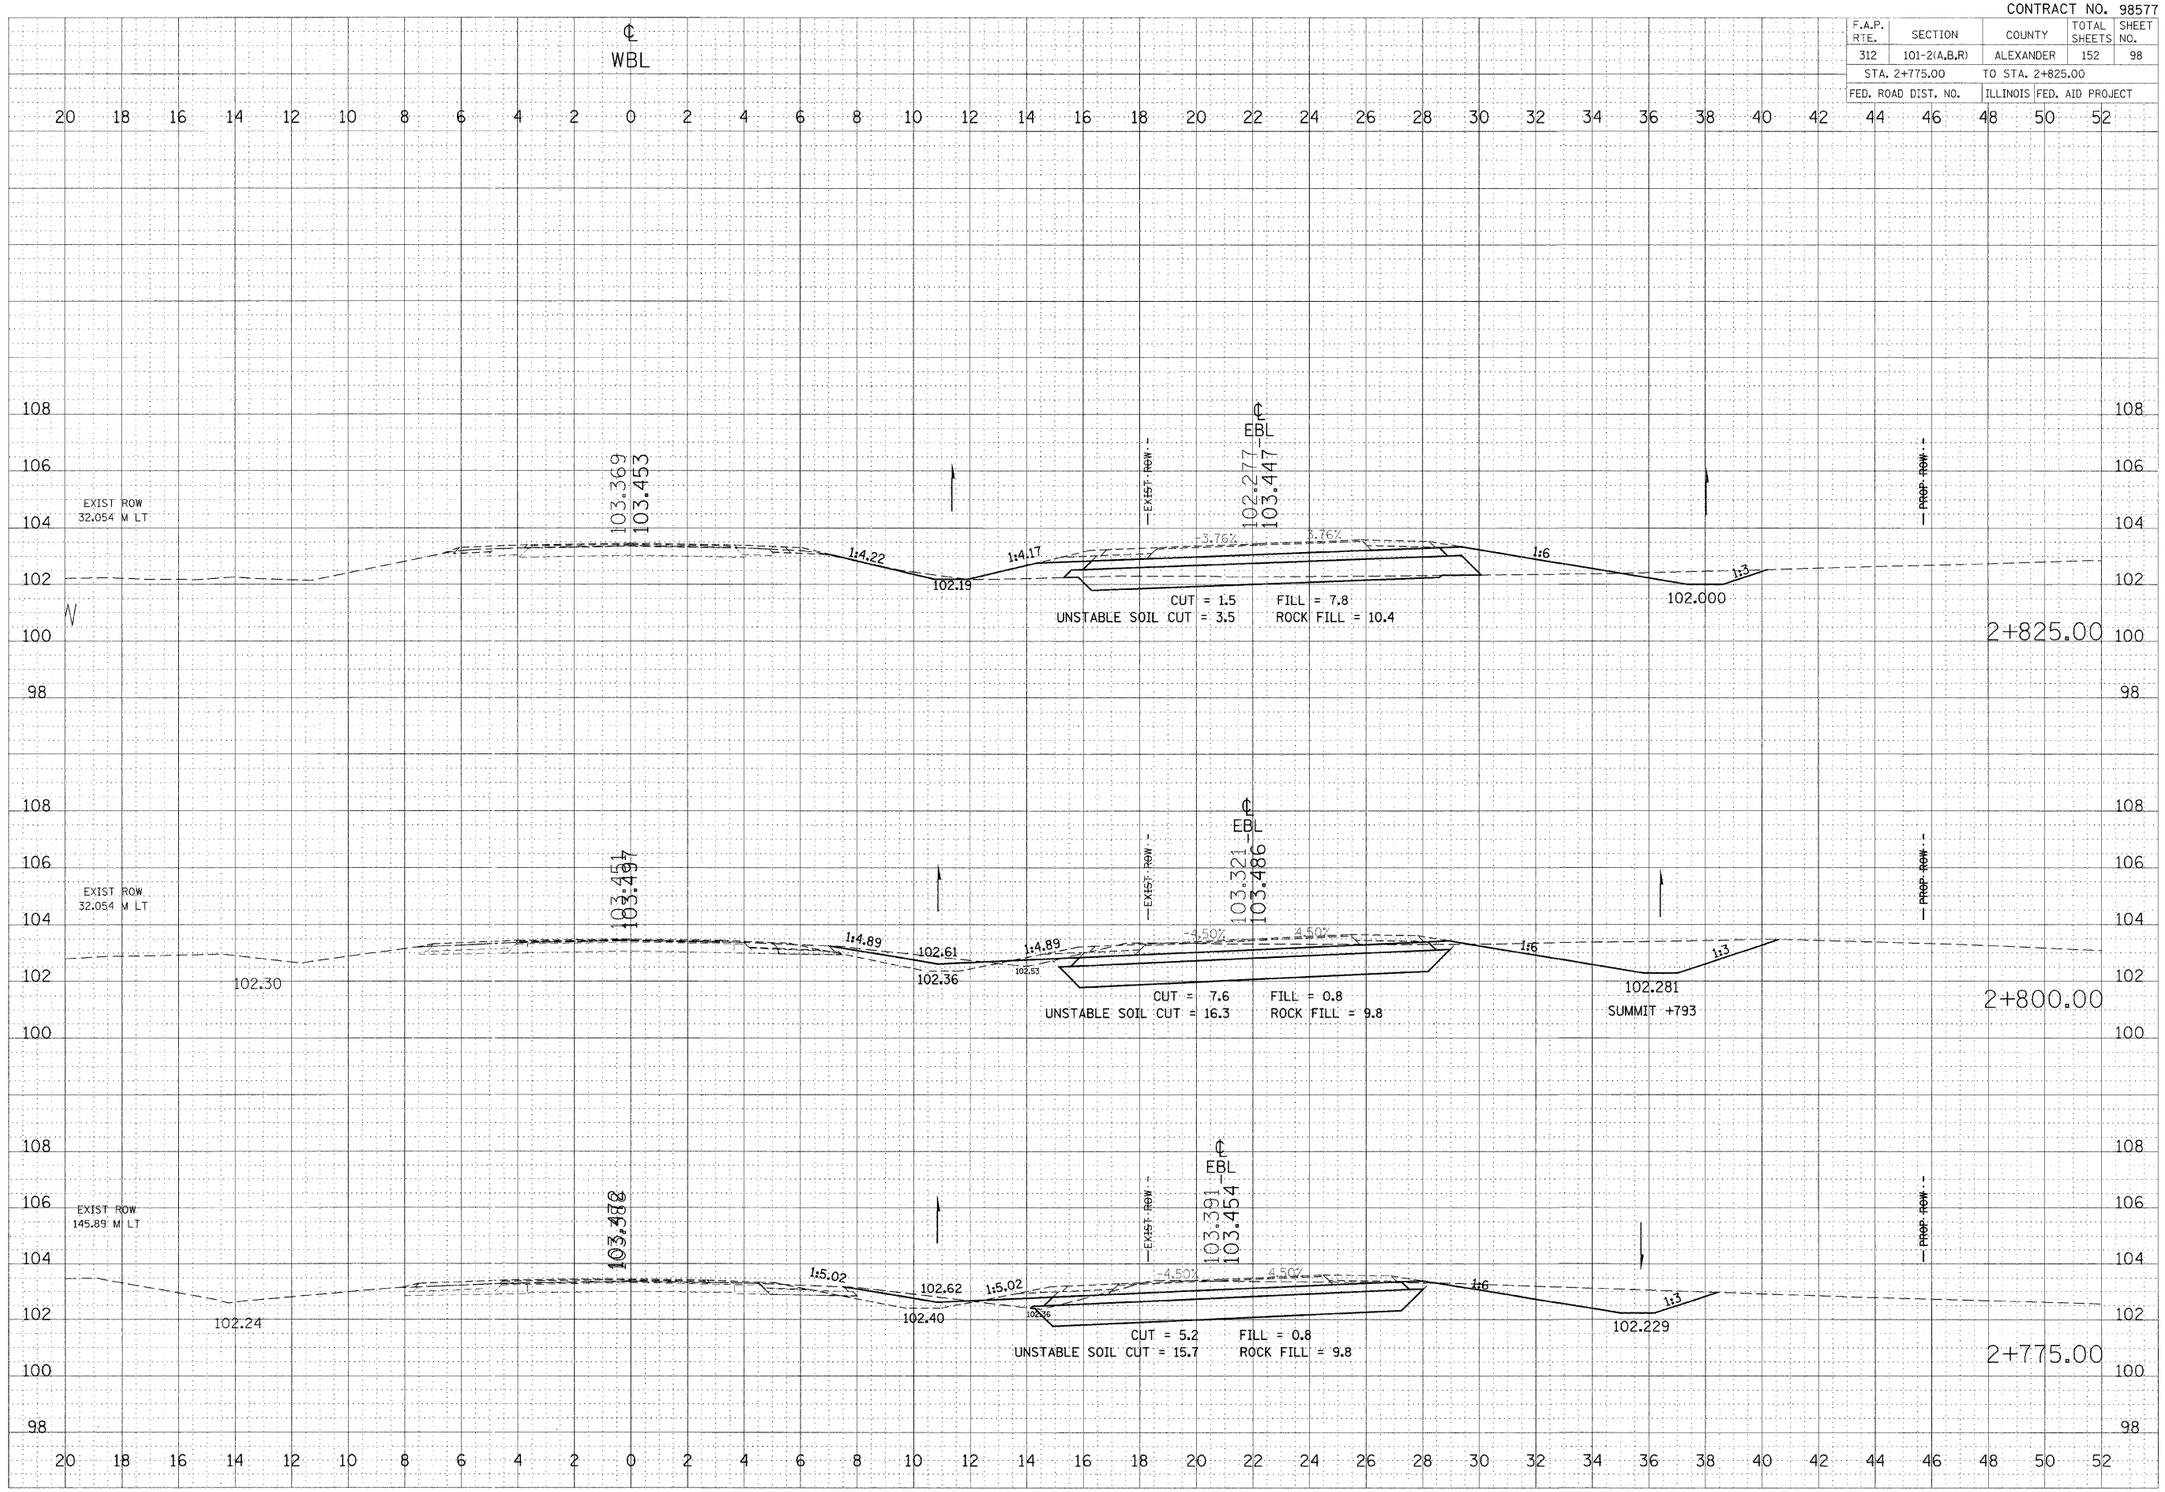

IL 146: STA 2+775.00 TO STA 2+825.00

FINAL SURVEY NOTE BOOK — SURVEYED — PLOTTED — TEMPLATE — AREAS — CROSS CHECKED — BY — DATE — NO.

ORIGINAL SURVEY — NOTE BOOK — BY — DATE — NO.

PLOT DATE = 10/27/2006
FILE NAME = c:\projects\projdata\leftwichdl\dgn\259ss-R146shtsam02
PLOT SCALE = 100.0000 m / M.
USER NAME = leftwichdl