CONTRACT NO. 98577

F.A.P. RTE.	SECTION	COUNTY	TOTAL SHEETS	SHEET NO.
312	101-2(A,B,R)	ALEXANDER	152	108
STA. 3+550.00		TO STA. 3+600.00		
FED. ROAD DIST. NO.		ILLINOIS	FED. AID PROJECT	

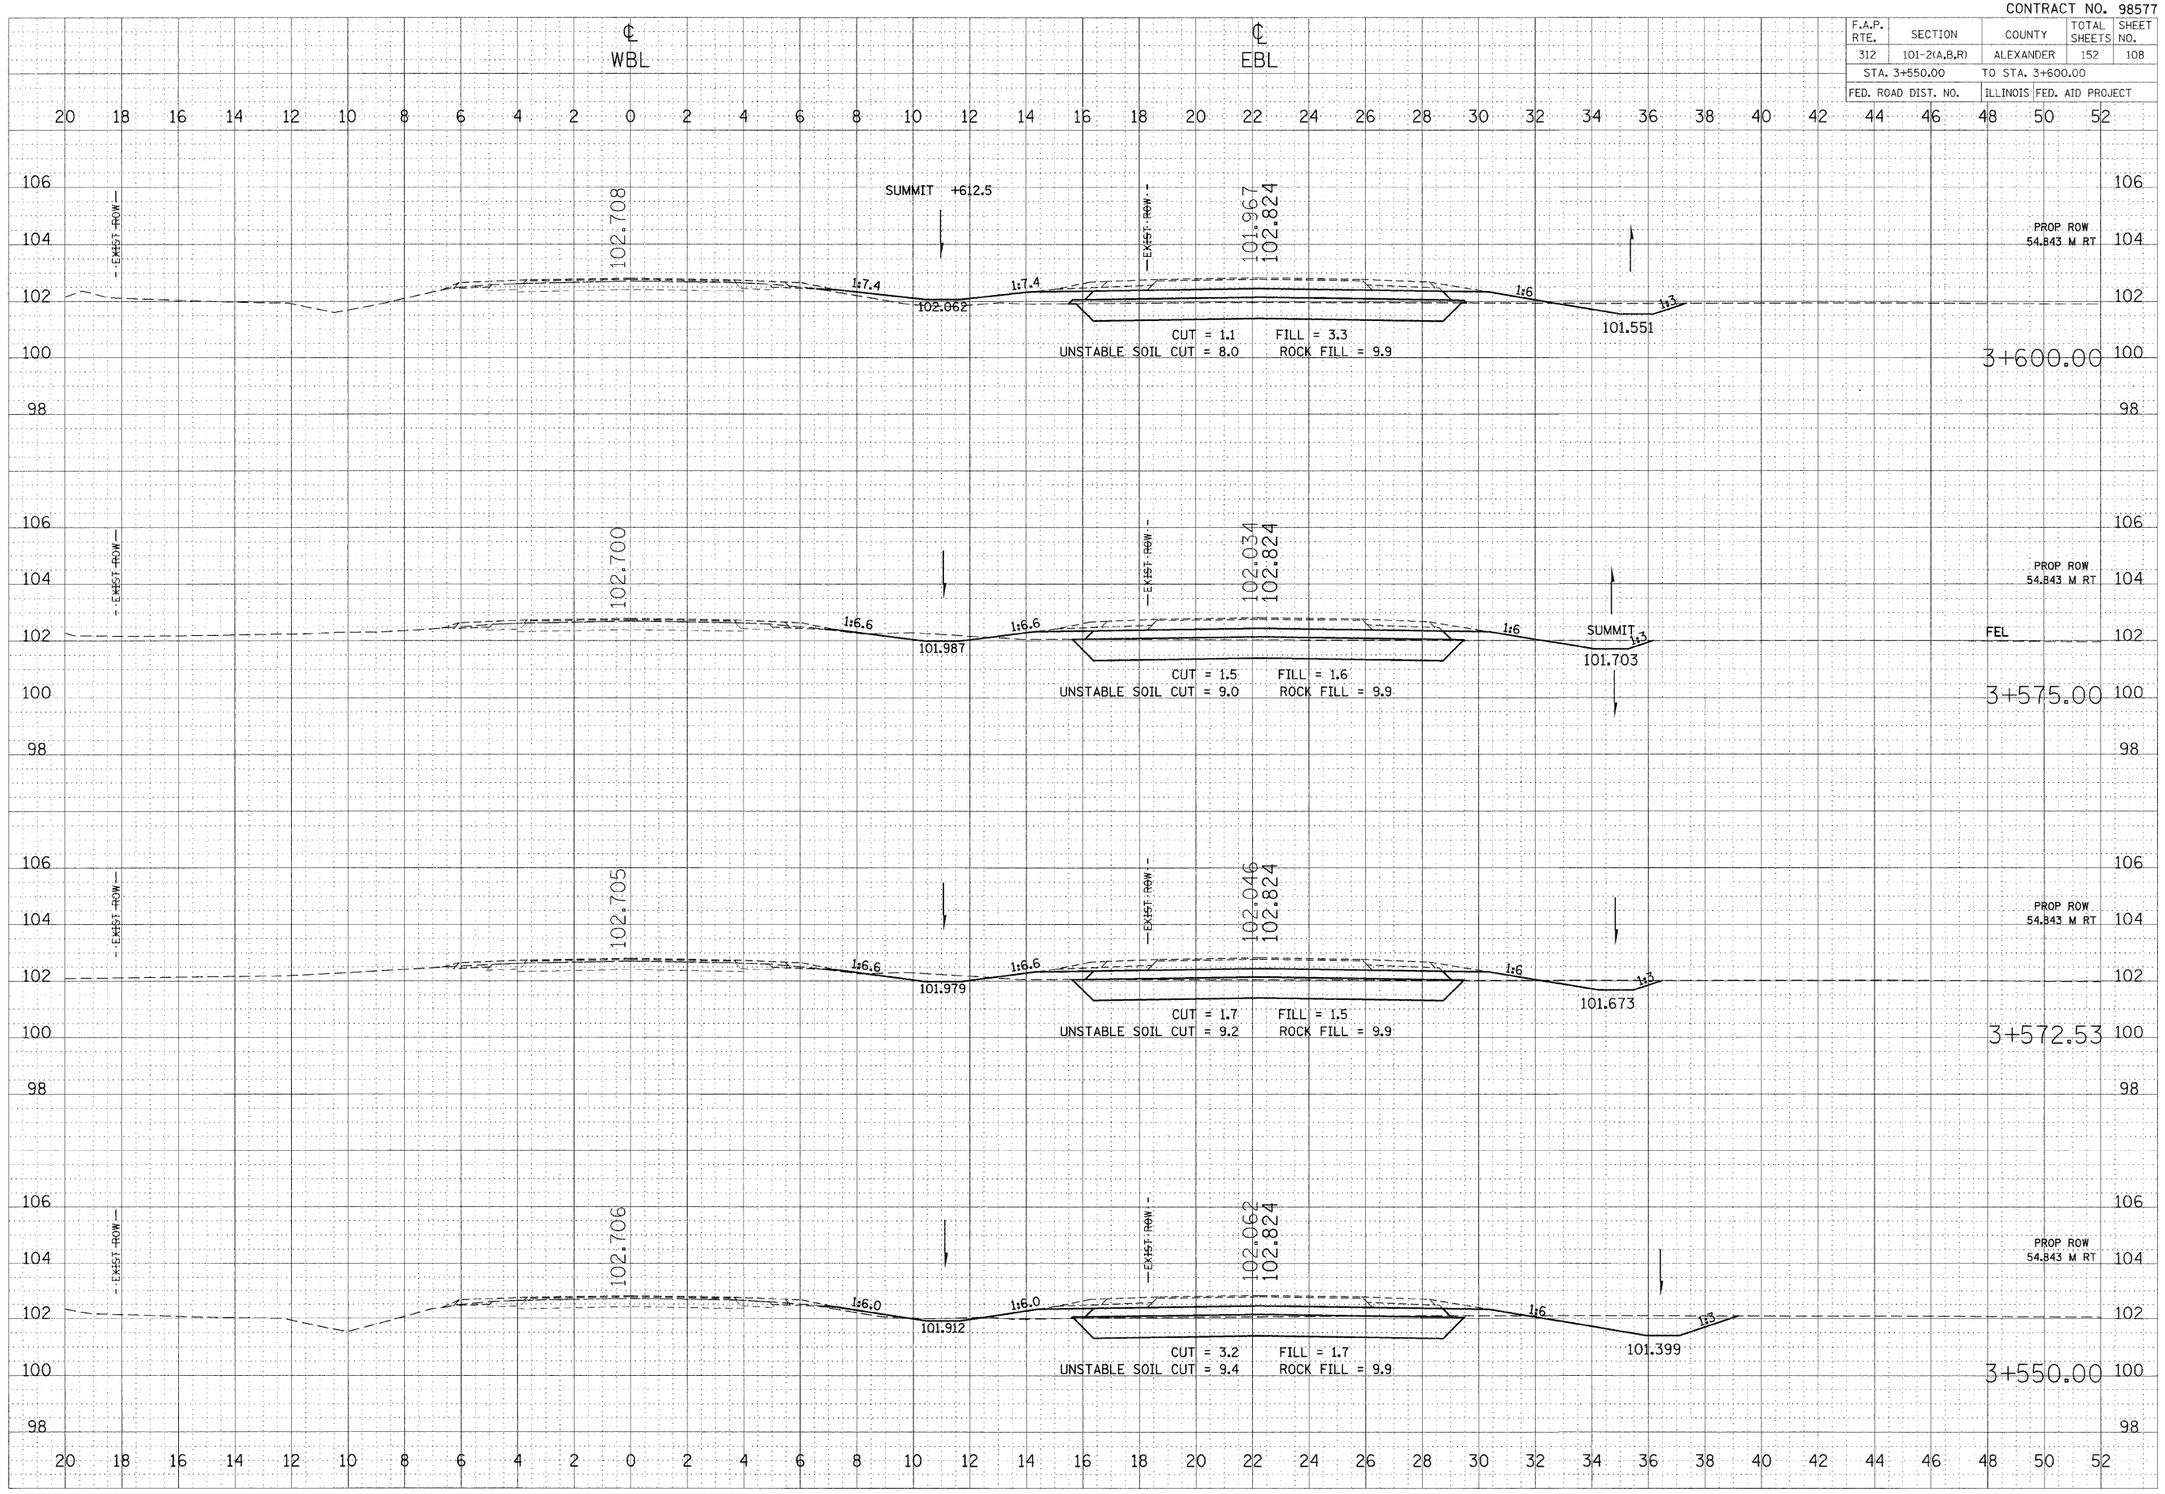

IL 146: STA 3+550.00 TO STA 3+600.00

FINAL SURVEY NOTE BOOK
SURVEYED
PLOTTED
TEMPLATE
AREAS
AREAS CHECKED
NO.
BY
DATE

ORIGINAL SURVEY
SURVEYED
PLOTTED
TEMPLATE
AREAS
AREAS CHECKED
NO.
BY
DATE

PLOT DATE = 10/27/2006
FILE NAME = c:\pw_work\pwidot\leftswichd1\d0098577\sht\d0098577_sht_rdwy.dgn
PLOT SCALE = 100.0000 m / M.
USER NAME = leftswichd1