CONTRACT NO. 98577

F.A.P. RTE.	SECTION	COUNTY	TOTAL SHEETS	SHEET NO.
312	101-2(A,B,R)	ALEXANDER	152	110
STA. 3+725.00		TO STA. 3+787.00		
FED. ROAD DIST. NO.		ILLINOIS	FED. AID PROJECT	

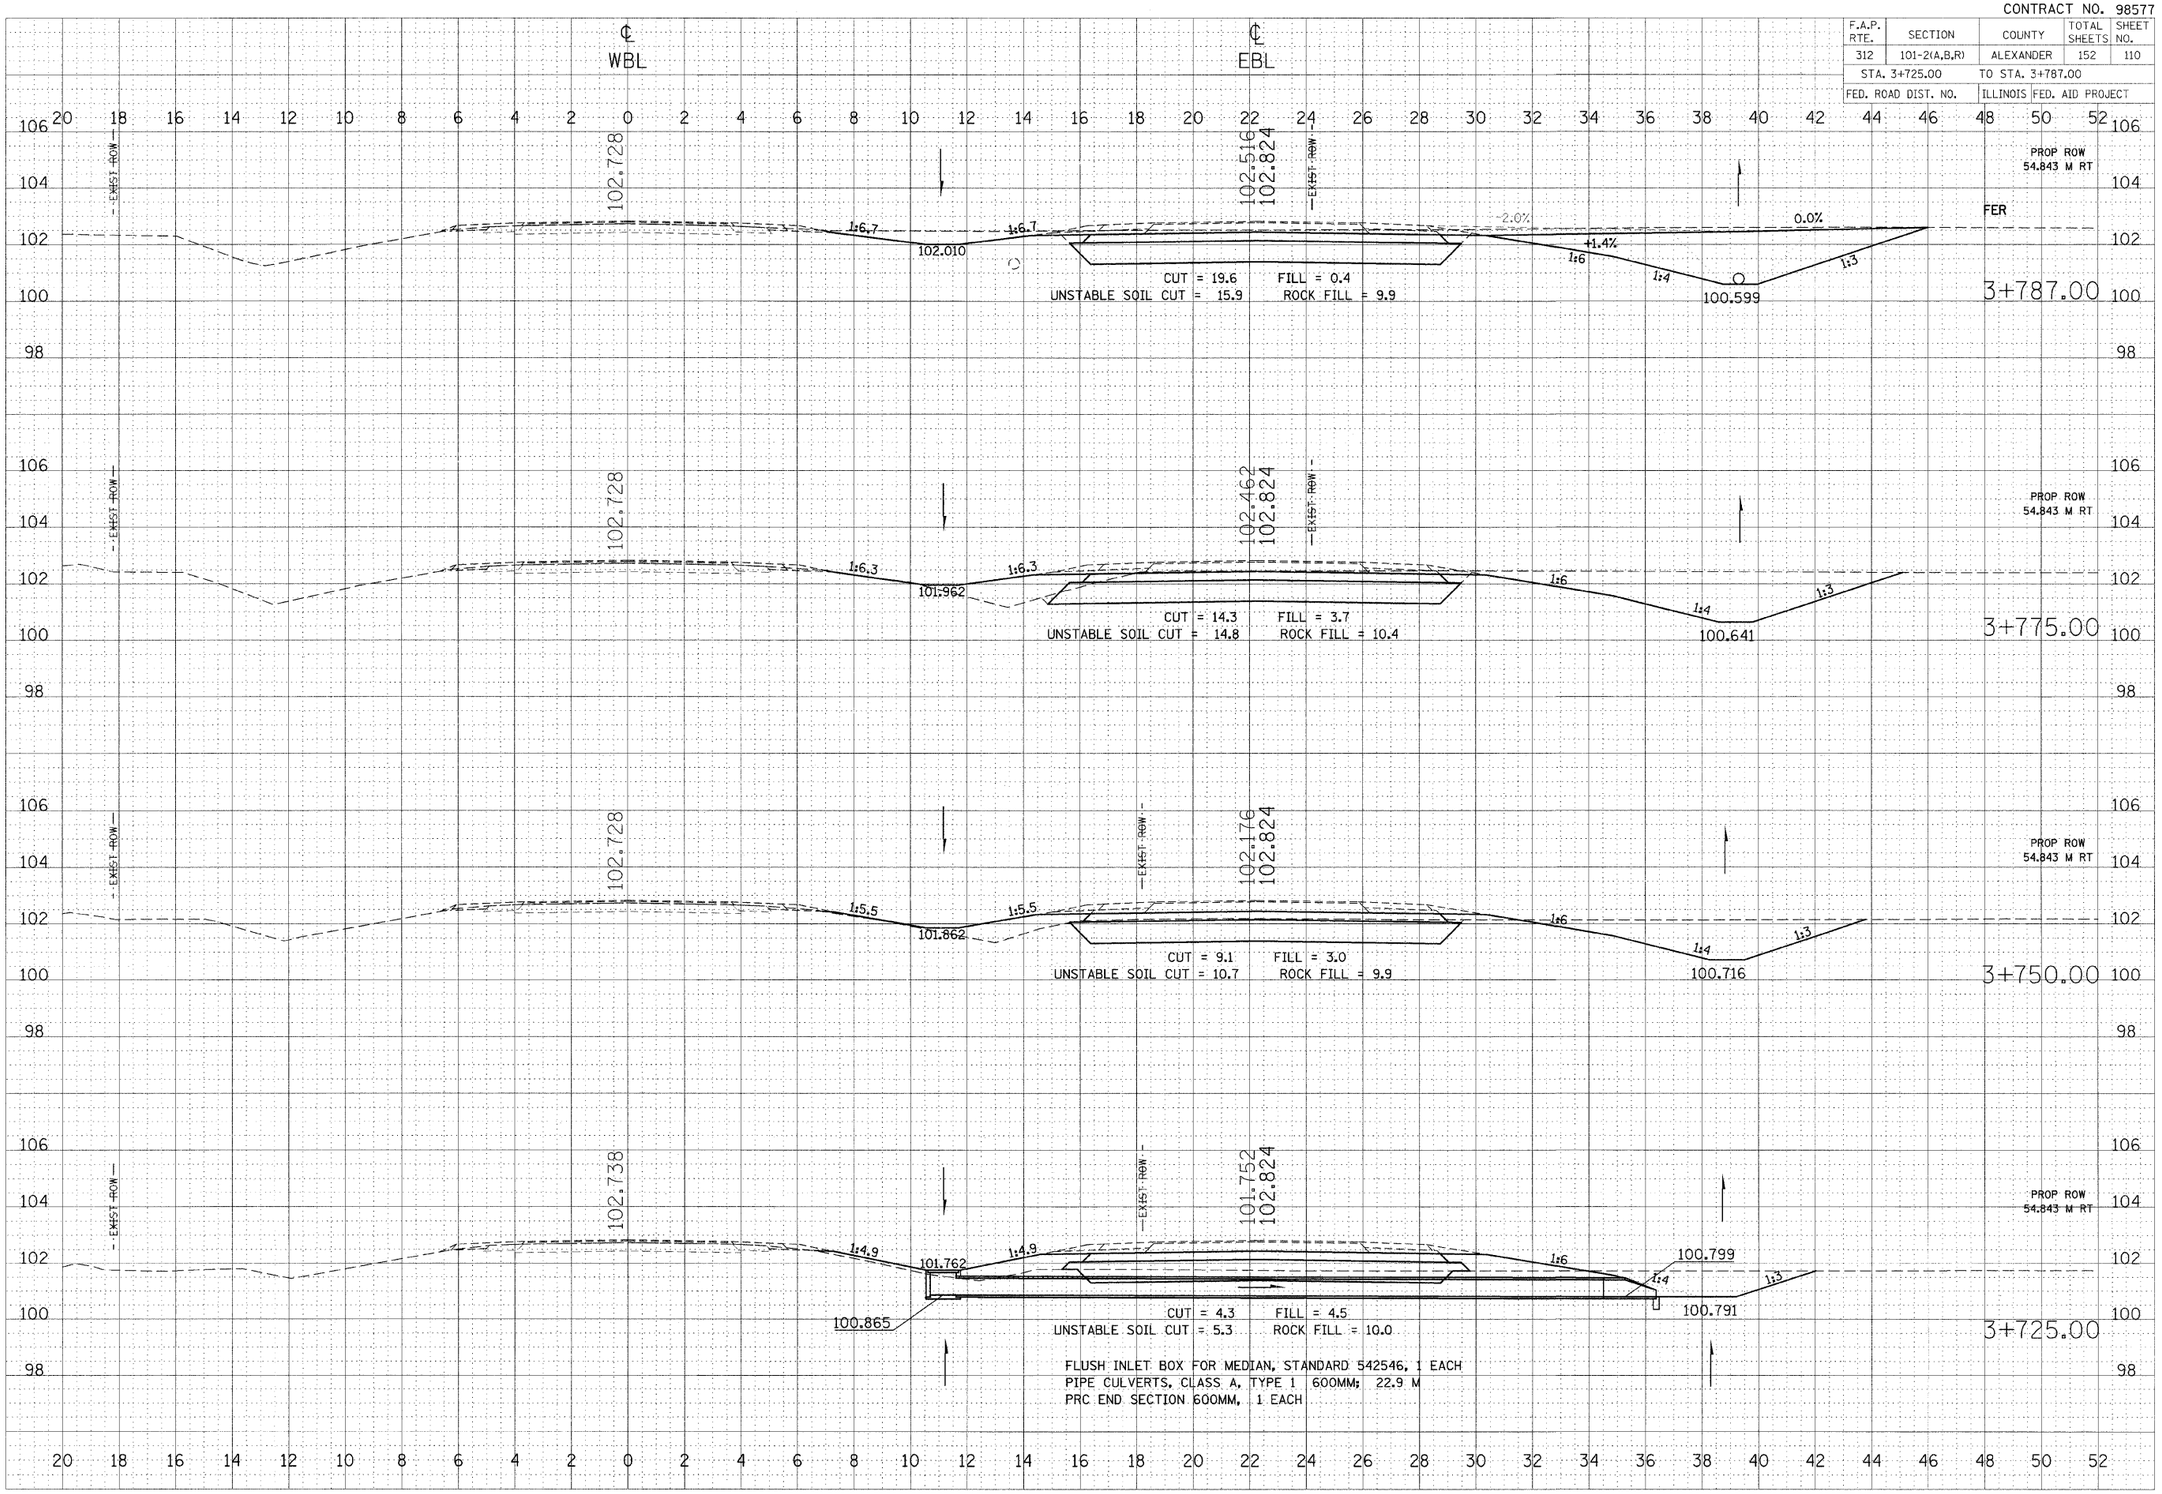

FINAL SURVEY	SURVEYED	BY	DATE
	PLOTTED		
NOTE BOOK	TEMPLATE		
	AREAS		
VOL.	AREAS CHECKED		

ORIGINAL SURVEY	SURVEYED	BY	DATE
	PLOTTED		
	TEMPLATE		
	AREAS		
VOL.	AREAS CHECKED		

PLOT DATE = 10/27/2020
FILE NAME = c:\pwwork\cowidot\leftwichol\d0576402\sheet\R146sht03.dgn
PLOT SCALE = 100.0000 m / in.
USER NAME = leftwichol

IL 146: STA 3+725.00 TO STA 3+787.00