CONTRACT NO. 98577

F.A.P. RTE.	SECTION	COUNTY	TOTAL SHEETS	SHEET NO.
312	101-2(A,B,R)	ALEXANDER	152	111
STA. 3+800.00		TO STA. 3+850.00		
FED. ROAD DIST. NO.		ILLINOIS	FED. AID PROJECT	

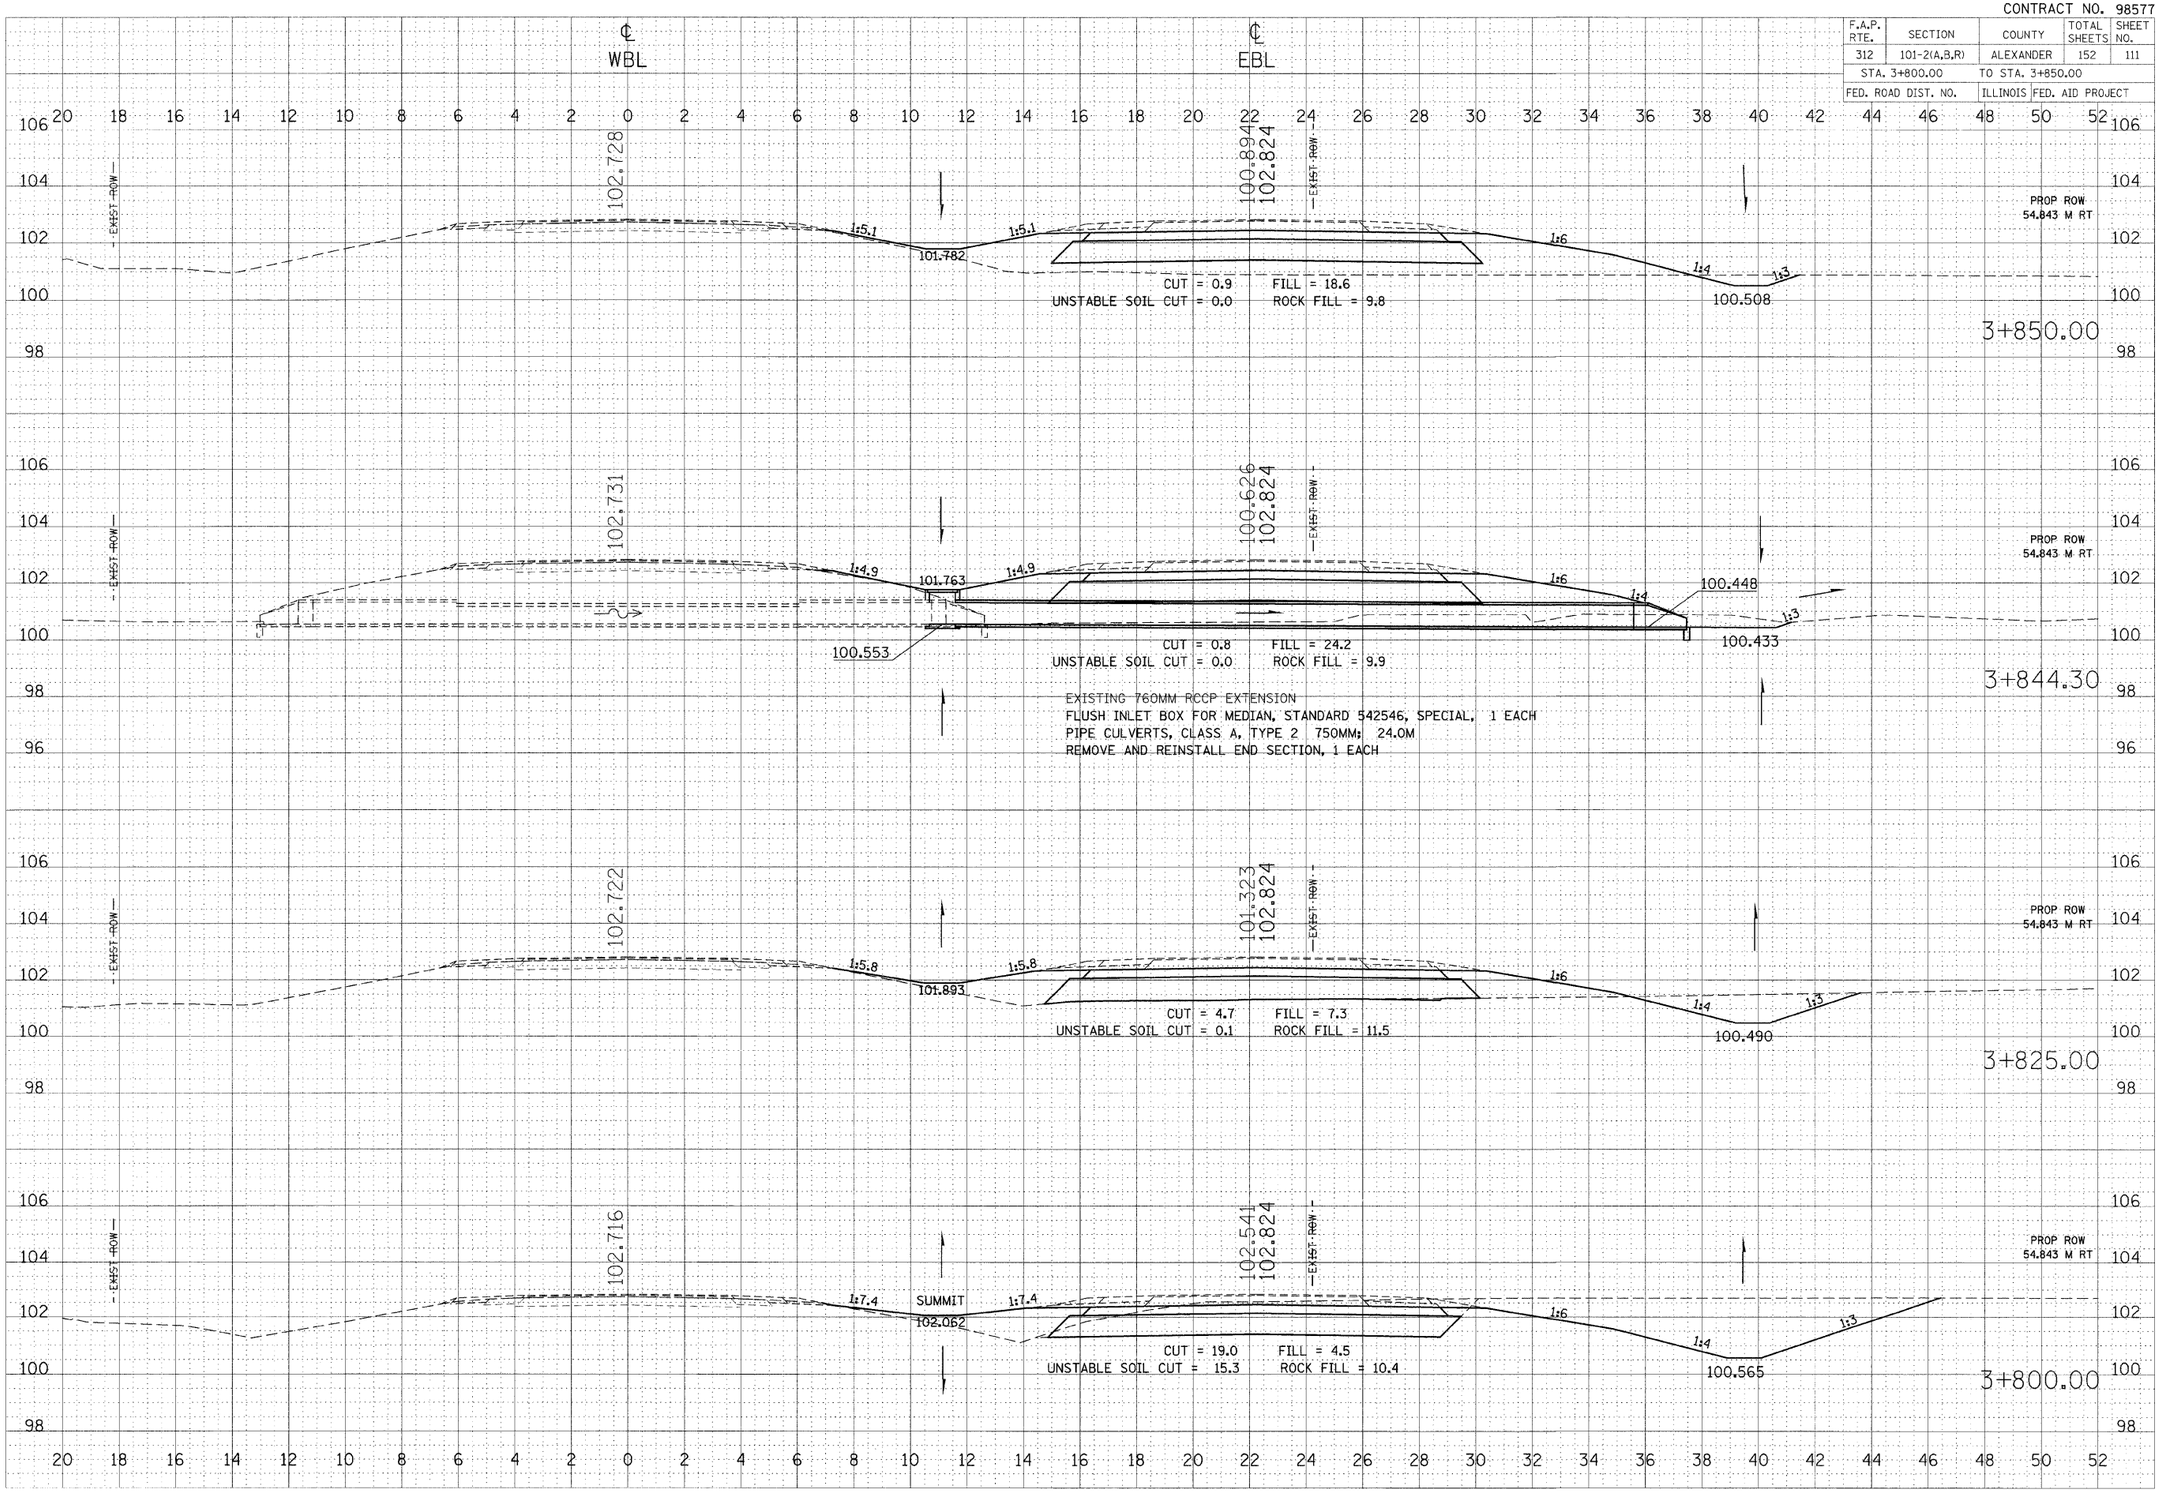

IL 146: STA 3+800.00 TO STA 3+850.00

FINAL SURVEY NOTE BOOK NO.
SURVEYED AREAS PLOTTED TEMPLATE AREAS CHECKED
BY: DATE

ORIGINAL SURVEY NOTE BOOK NO.
SURVEYED AREAS PLOTTED TEMPLATE AREAS CHECKED
BY: DATE

PLOT DATE = 10/27/2008
FILE NAME = c:\projects\powdon\leftswichl\dgn\225fxsx-R146shtsm32
PLOT SCALE = 100.0000 m / M.
USER NAME = leftswichl