CONTRACT NO. 98577

F.A.P. RTE.	SECTION	COUNTY	TOTAL SHEETS	SHEET NO.
312	101-2(A,B,R)	ALEXANDER	152	125
STA. 4+717.00		TO STA. 4+775.00		
FED. ROAD DIST. NO.		ILLINOIS	FED. AID PROJECT	

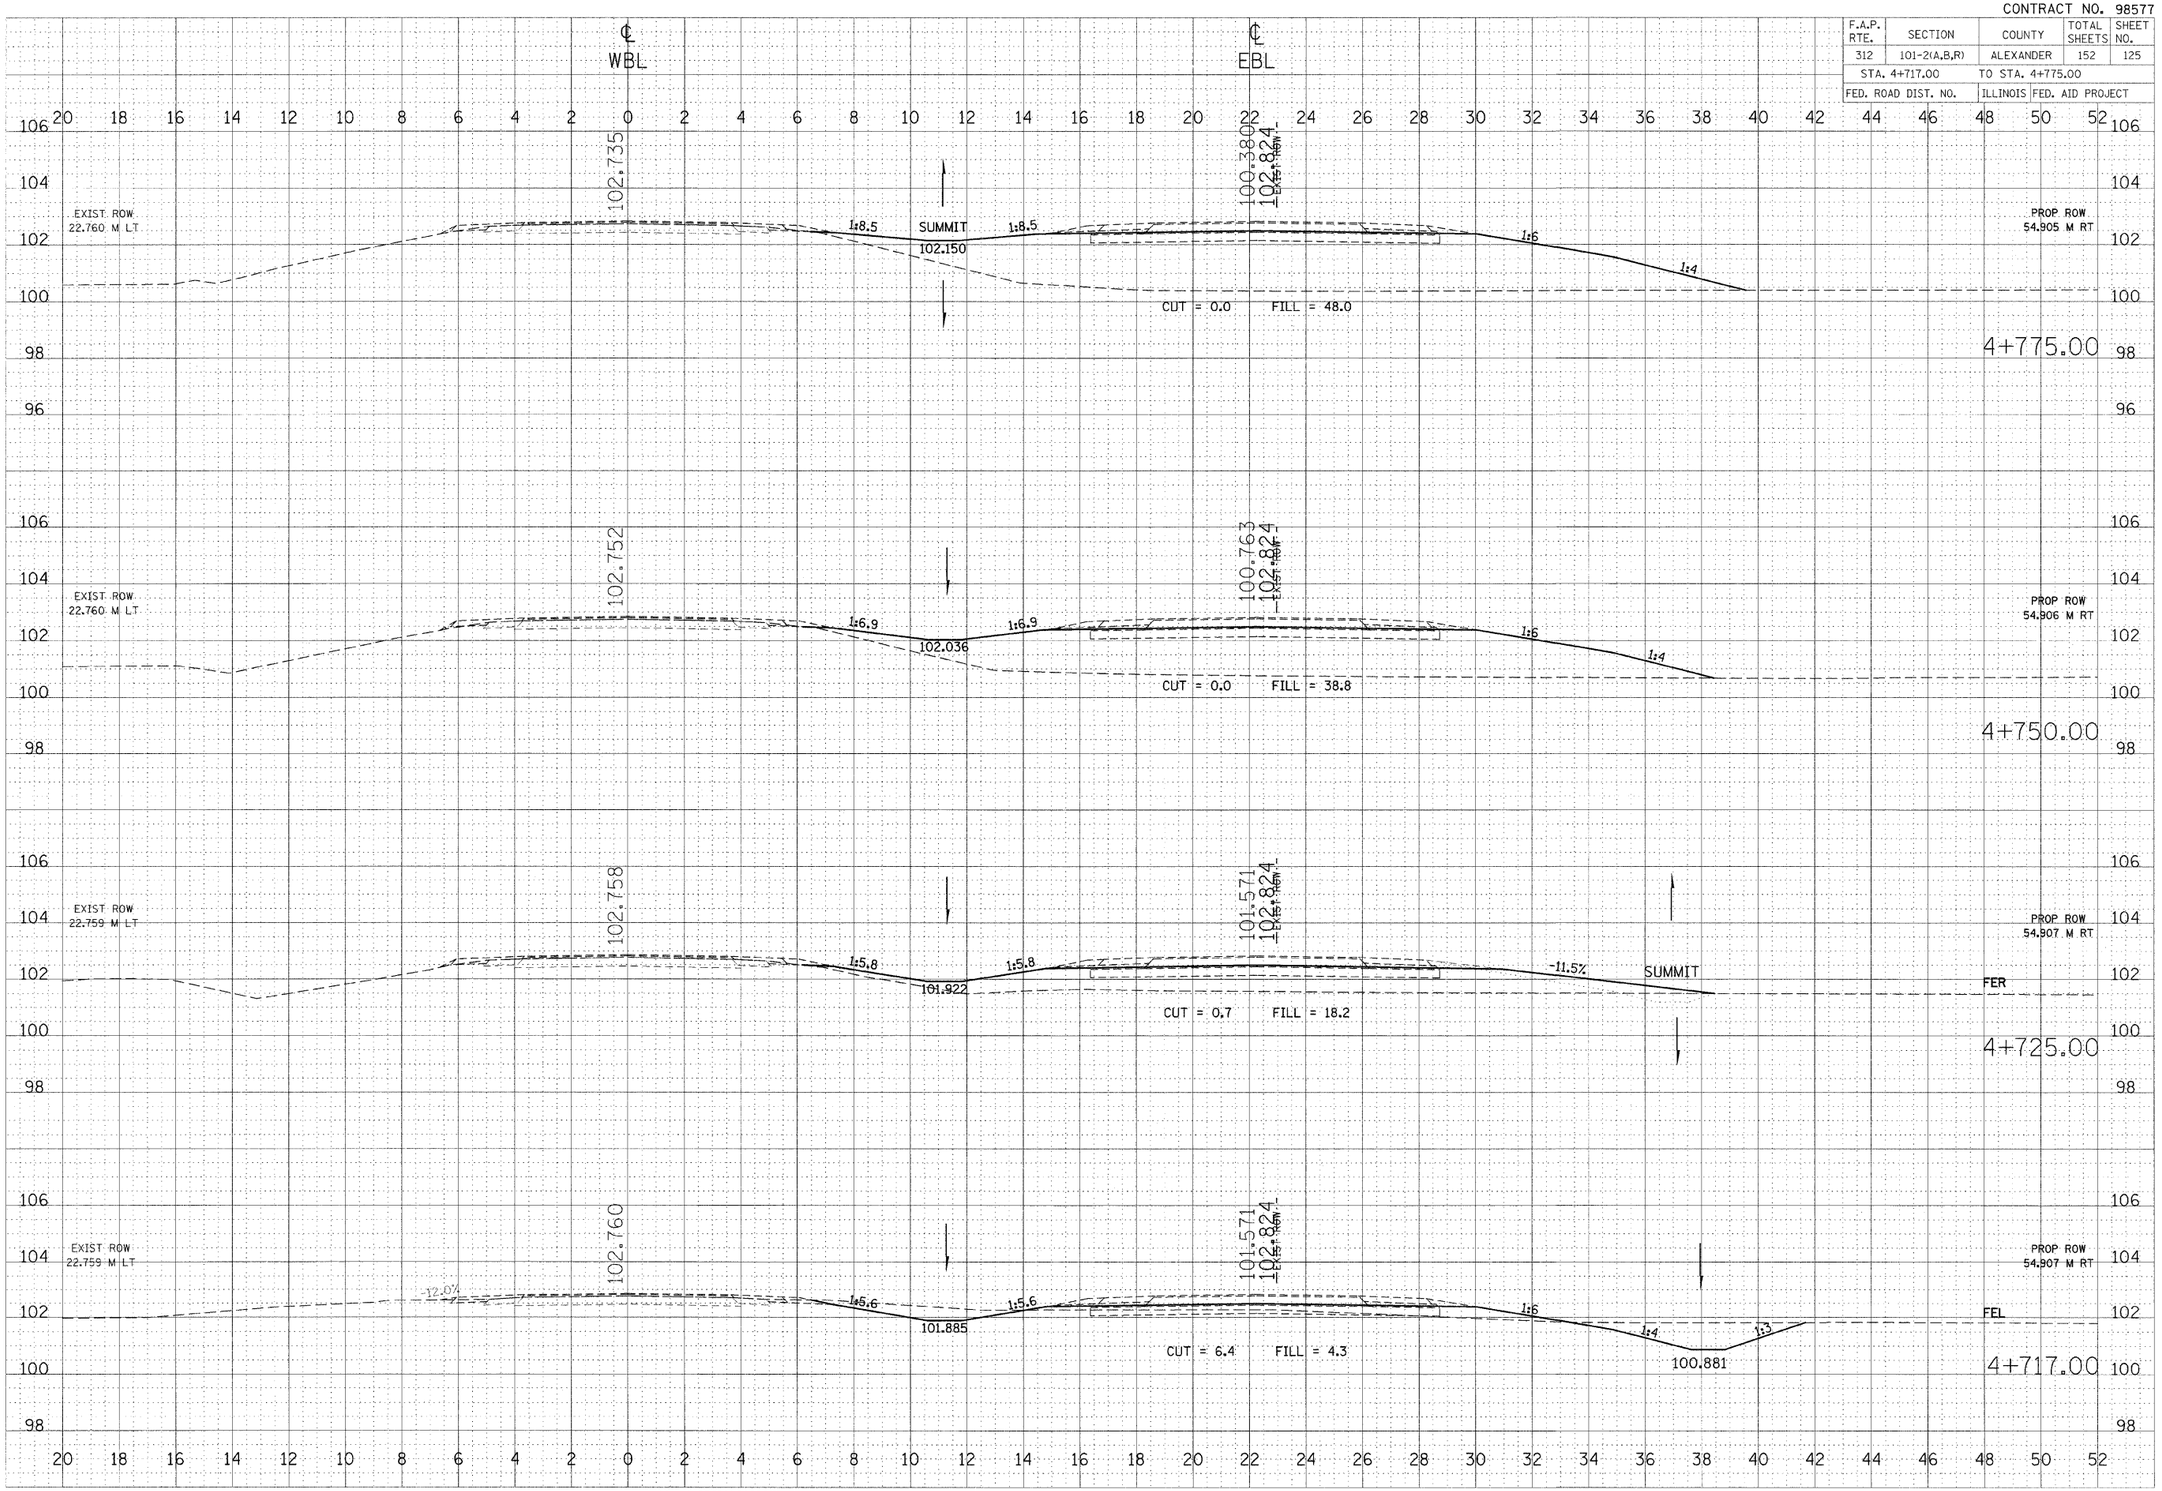

IL 146: STA 4+717.00 TO STA 4+775.00

FINAL SURVEY NOTE BOOK	SURVEYED	BY	DATE
	PLOTTED		
	TEMPLATE		
	AREAS CHECKED		
NO.			

ORIGINAL SURVEY NOTE BOOK	SURVEYED	BY	DATE
	PLOTTED		
	TEMPLATE		
	AREAS CHECKED		
NO.			

PLOT DATE = 10/27/2006
FILE NAME = c:\projects\proj\dgn\435x425x0259ss-R146sbtsm32
PLOT SCALE = 100.0000 m / in.
USER NAME = leftwichdl