CONTRACT NO. 98577

F.A.P. RTE.	SECTION	COUNTY	TOTAL SHEETS	SHEET NO.
312	101-2(A,B,R)	ALEXANDER	152	136
STA. 5+475.00		TO STA. 5+525.00		
FED. ROAD DIST. NO.		ILLINOIS	FED. AID PROJECT	

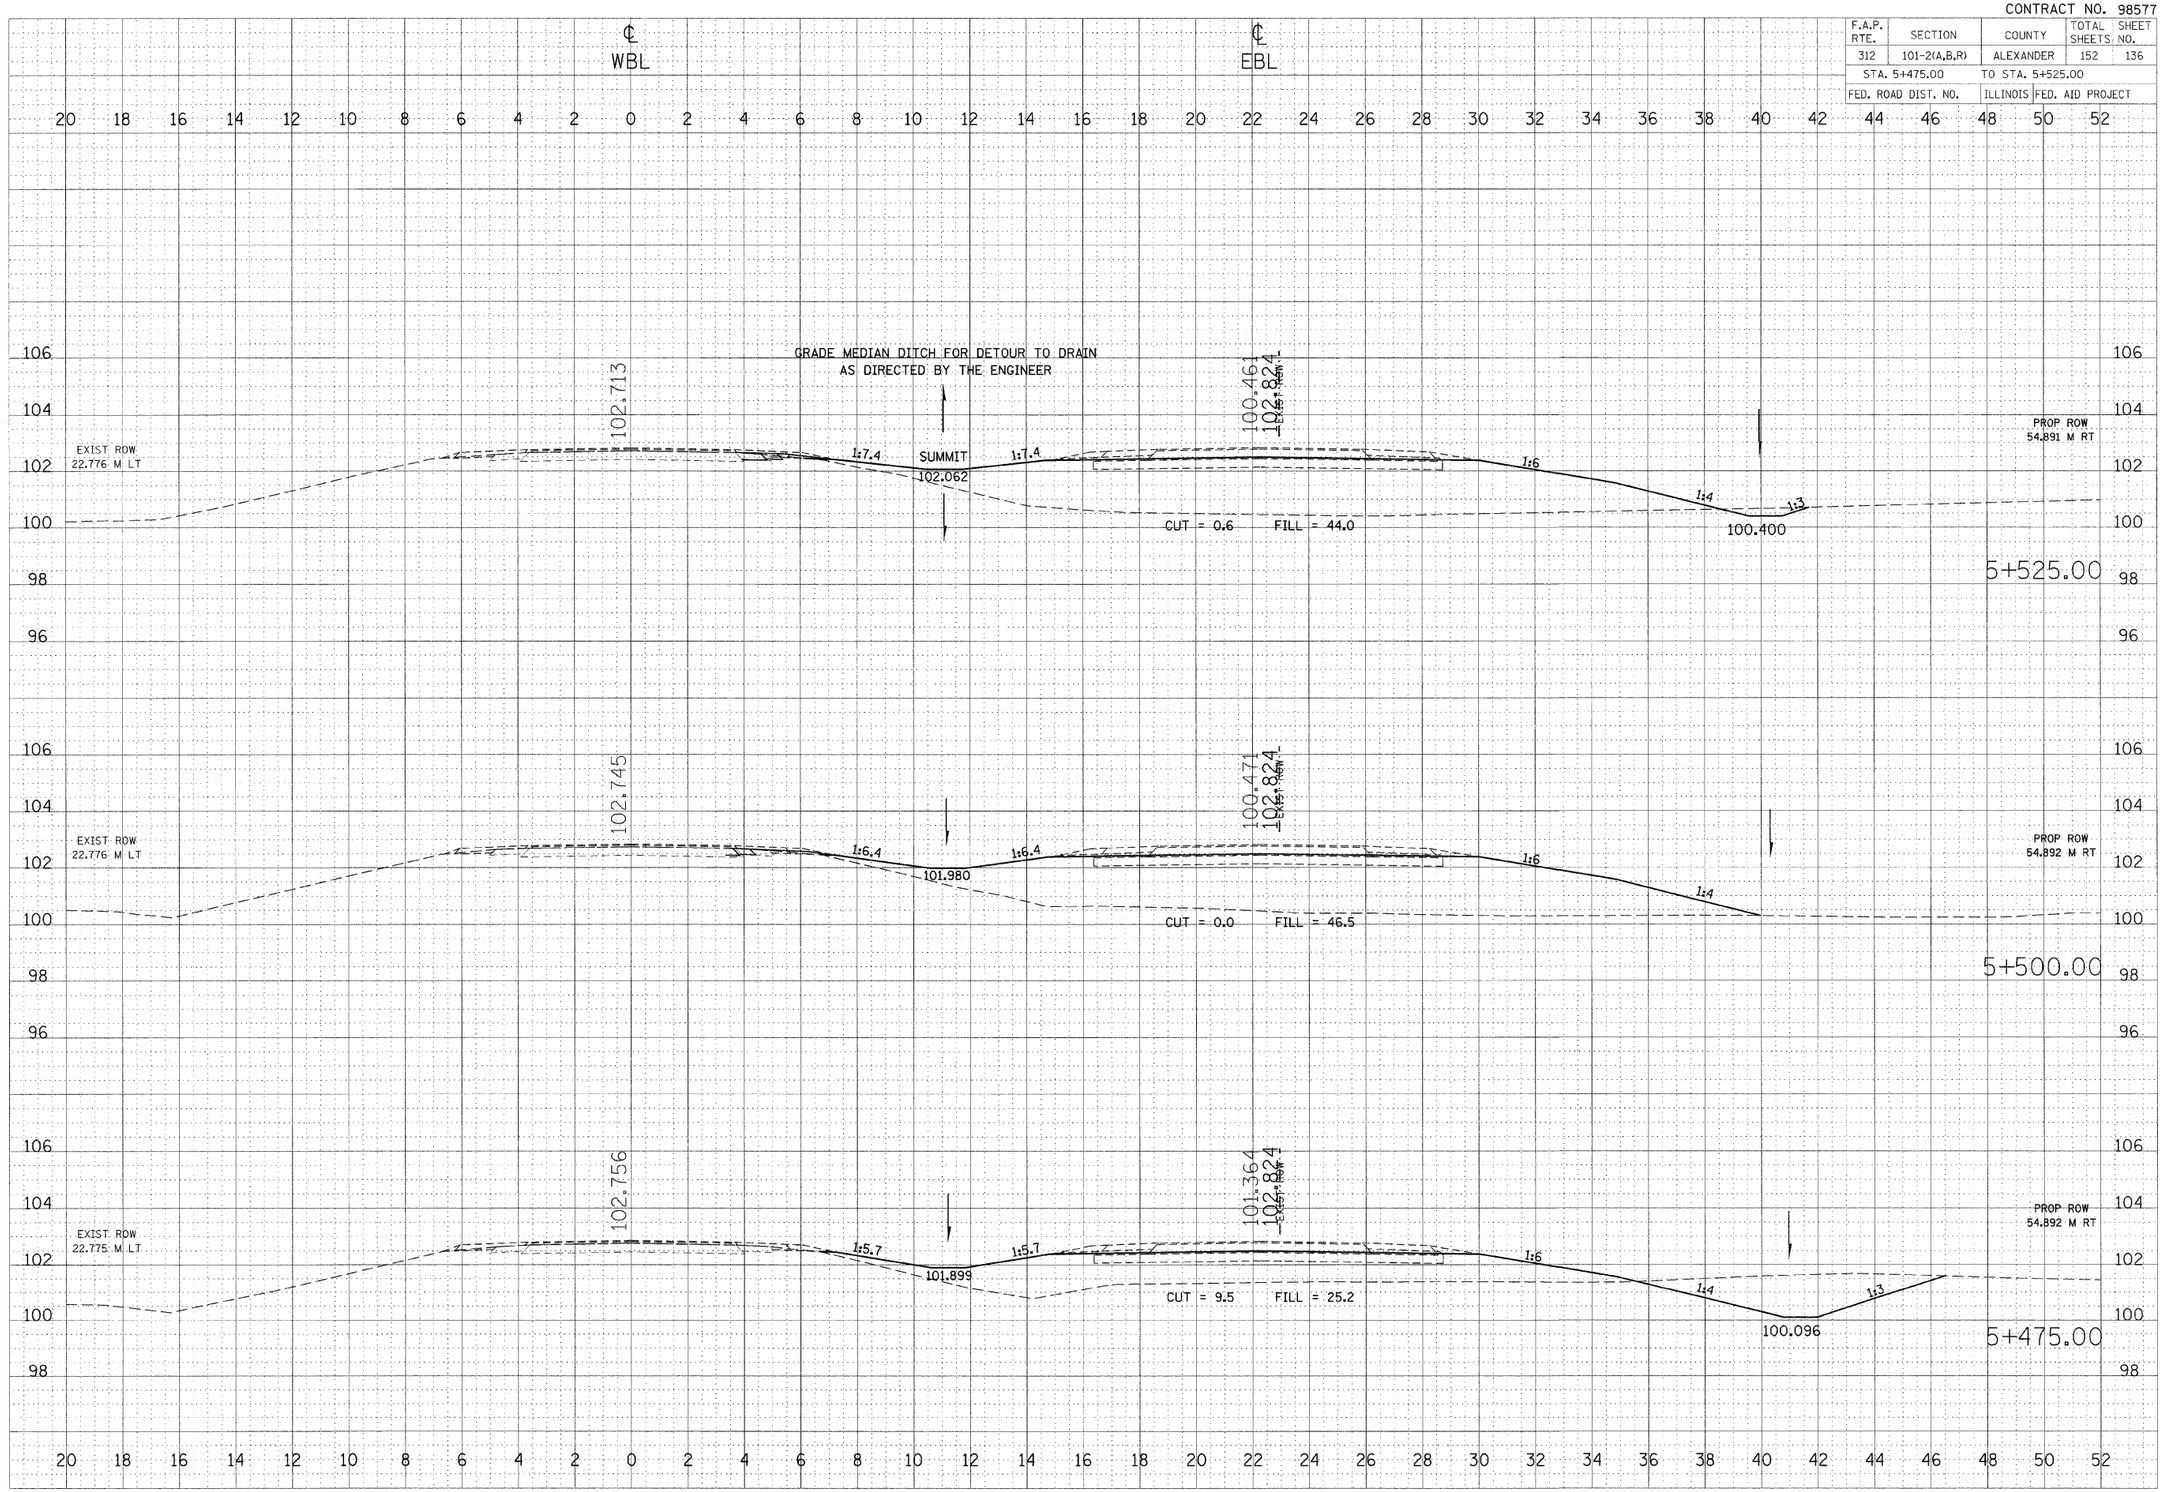

IL 146: STA 5+475.00 TO STA 5+525.00

FINAL SURVEY | NOTE BOOK NO. | SURVEYED | PLOTTED | TEMPLATE | AREAS | AREAS CHECKED | BY | DATE

ORIGINAL SURVEY | NO. | SURVEYED | PLOTTED | TEMPLATE | AREAS | AREAS CHECKED | BY | DATE

PLOT DATE = 10/27/2008
FILE NAME = c:\pw_work\pwidot\leftwichdl\dms43642\d2559xs-R146shts.m32
PLOT SCALE = 100.0000 m / M.
USER NAME = leftwichdl