CONTRACT NO. 98577

F.A.P. RTE.	SECTION	COUNTY	TOTAL SHEETS	SHEET NO.
312	101-2(A,B,R)	ALEXANDER	152	140
STA. 5+703.53		TO STA. 5+750.00		
FED. ROAD DIST. NO.		ILLINOIS	FED. AID PROJECT	

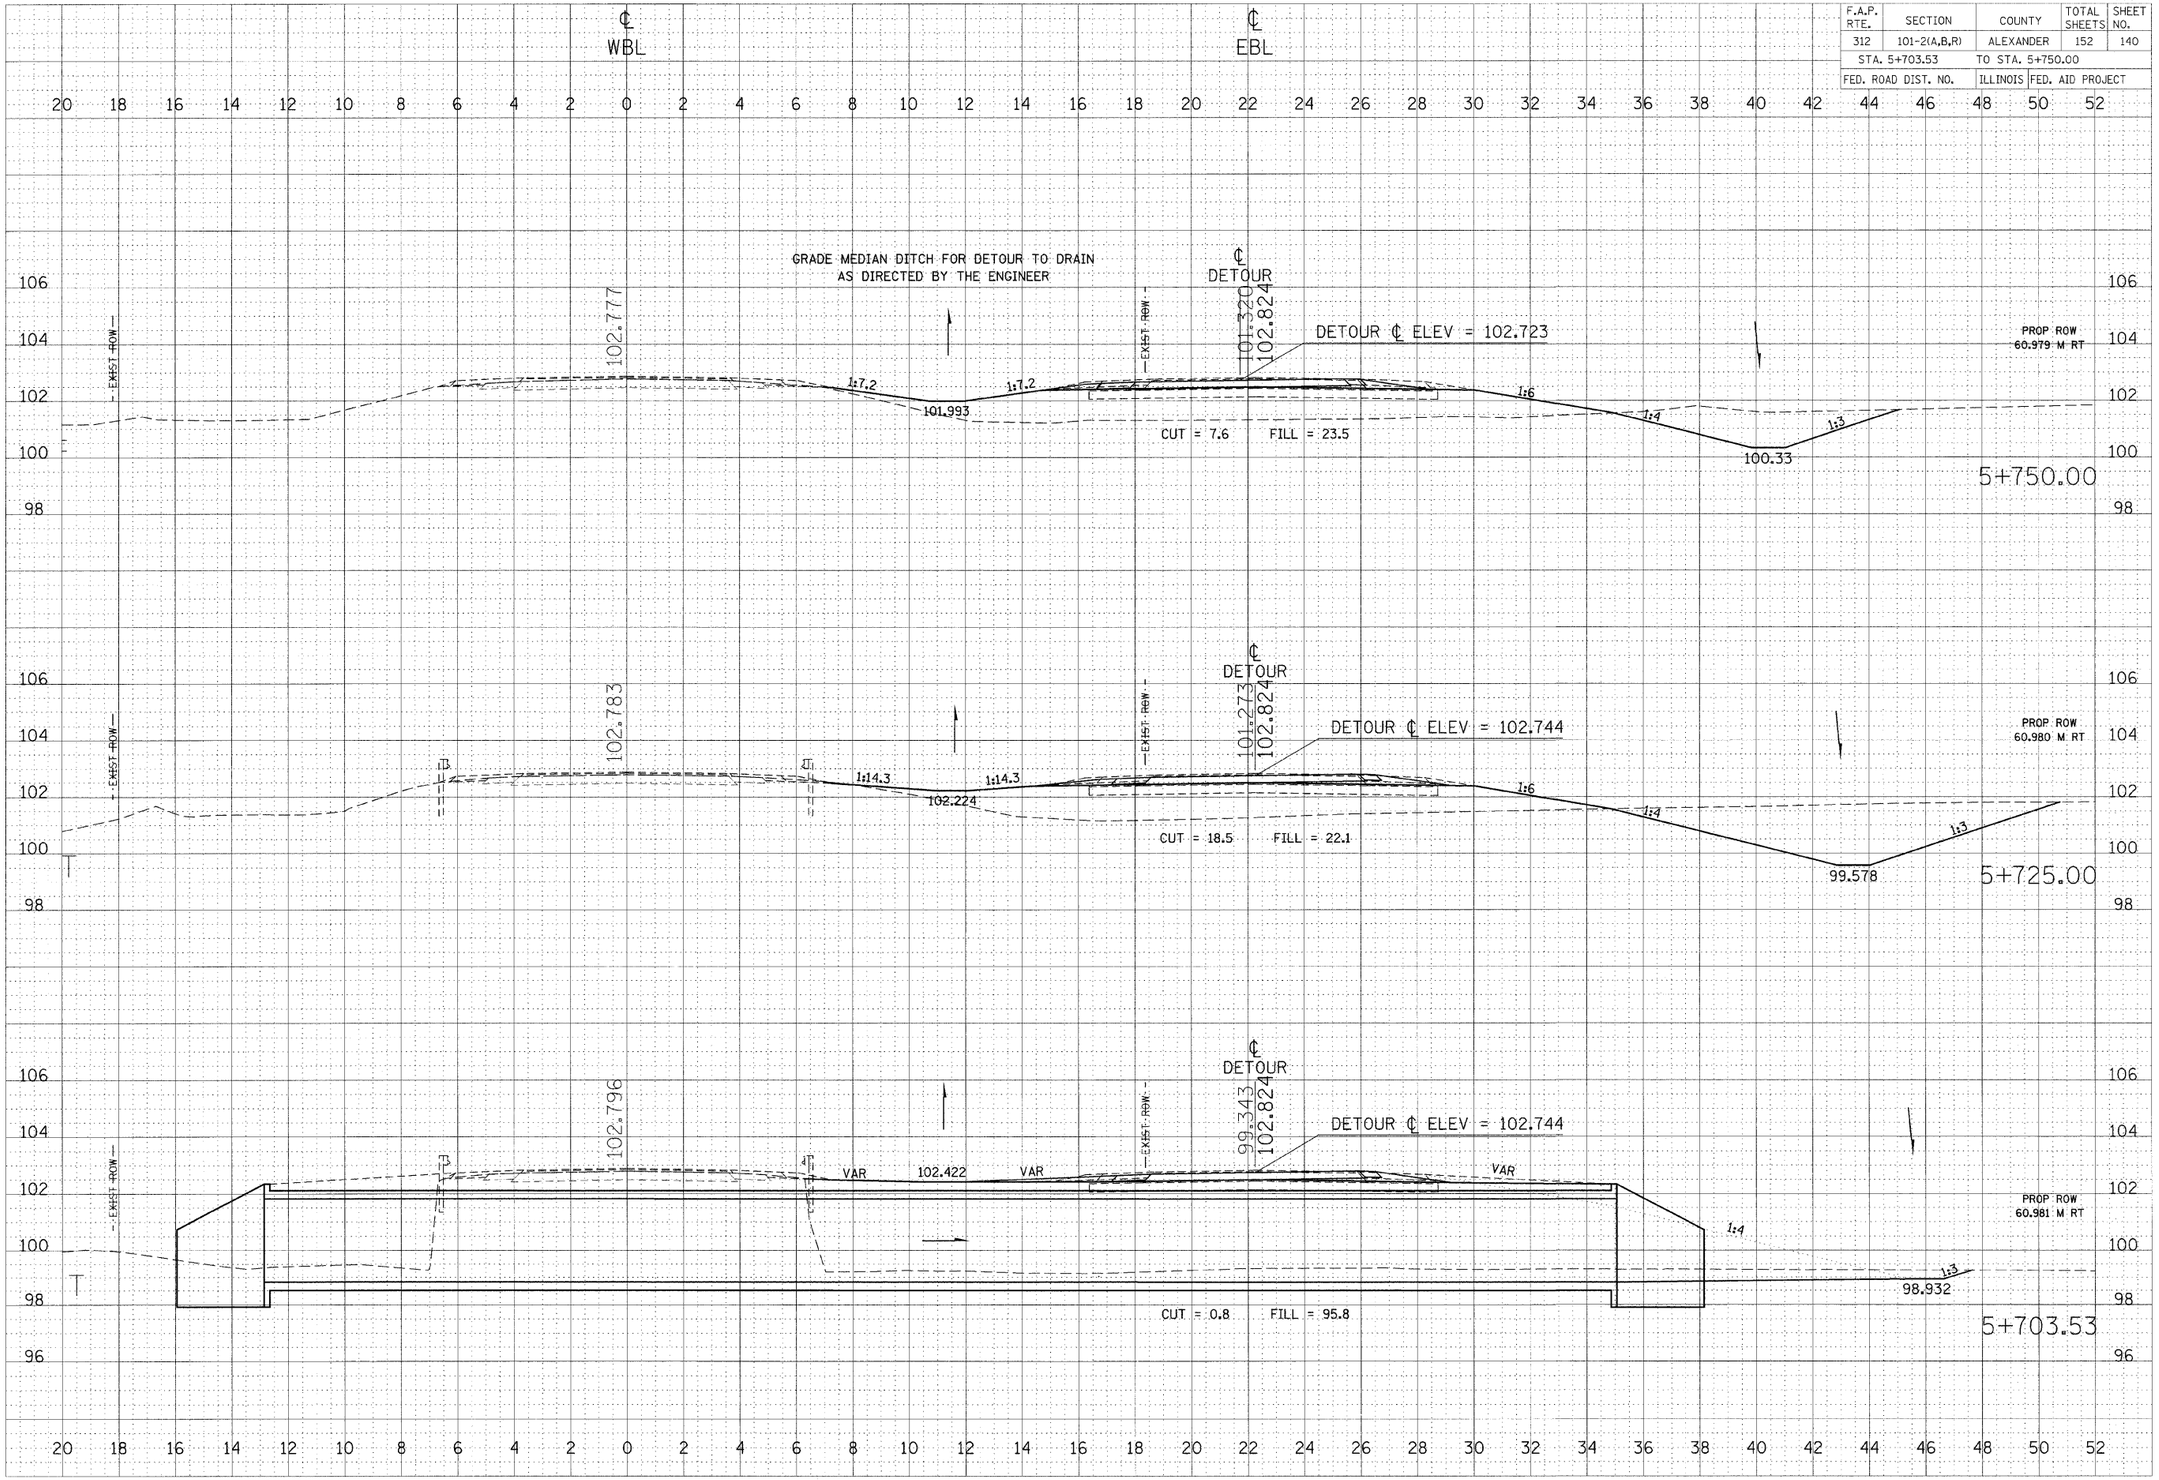

IL 146: STA 5+703.53 TO STA 5+750.00

PLOT DATE = 11/20/2006
FILE NAME = c:\projects\PW\IDOT\LEFTWICH\EL_Sheets\025599a-RH46station32
PLOT SCALE = 1.0000 m / CM.
USER NAME = lefwichdl