CONTRACT NO. 98577

F.A.P. RTE.	SECTION	COUNTY	TOTAL SHEETS	SHEET NO.
312	101-2(A,B,R)	ALEXANDER	152	141
STA. 5+775.00		TO STA. 5+810.00		
FED. ROAD DIST. NO.		ILLINOIS FED. AID PROJECT		

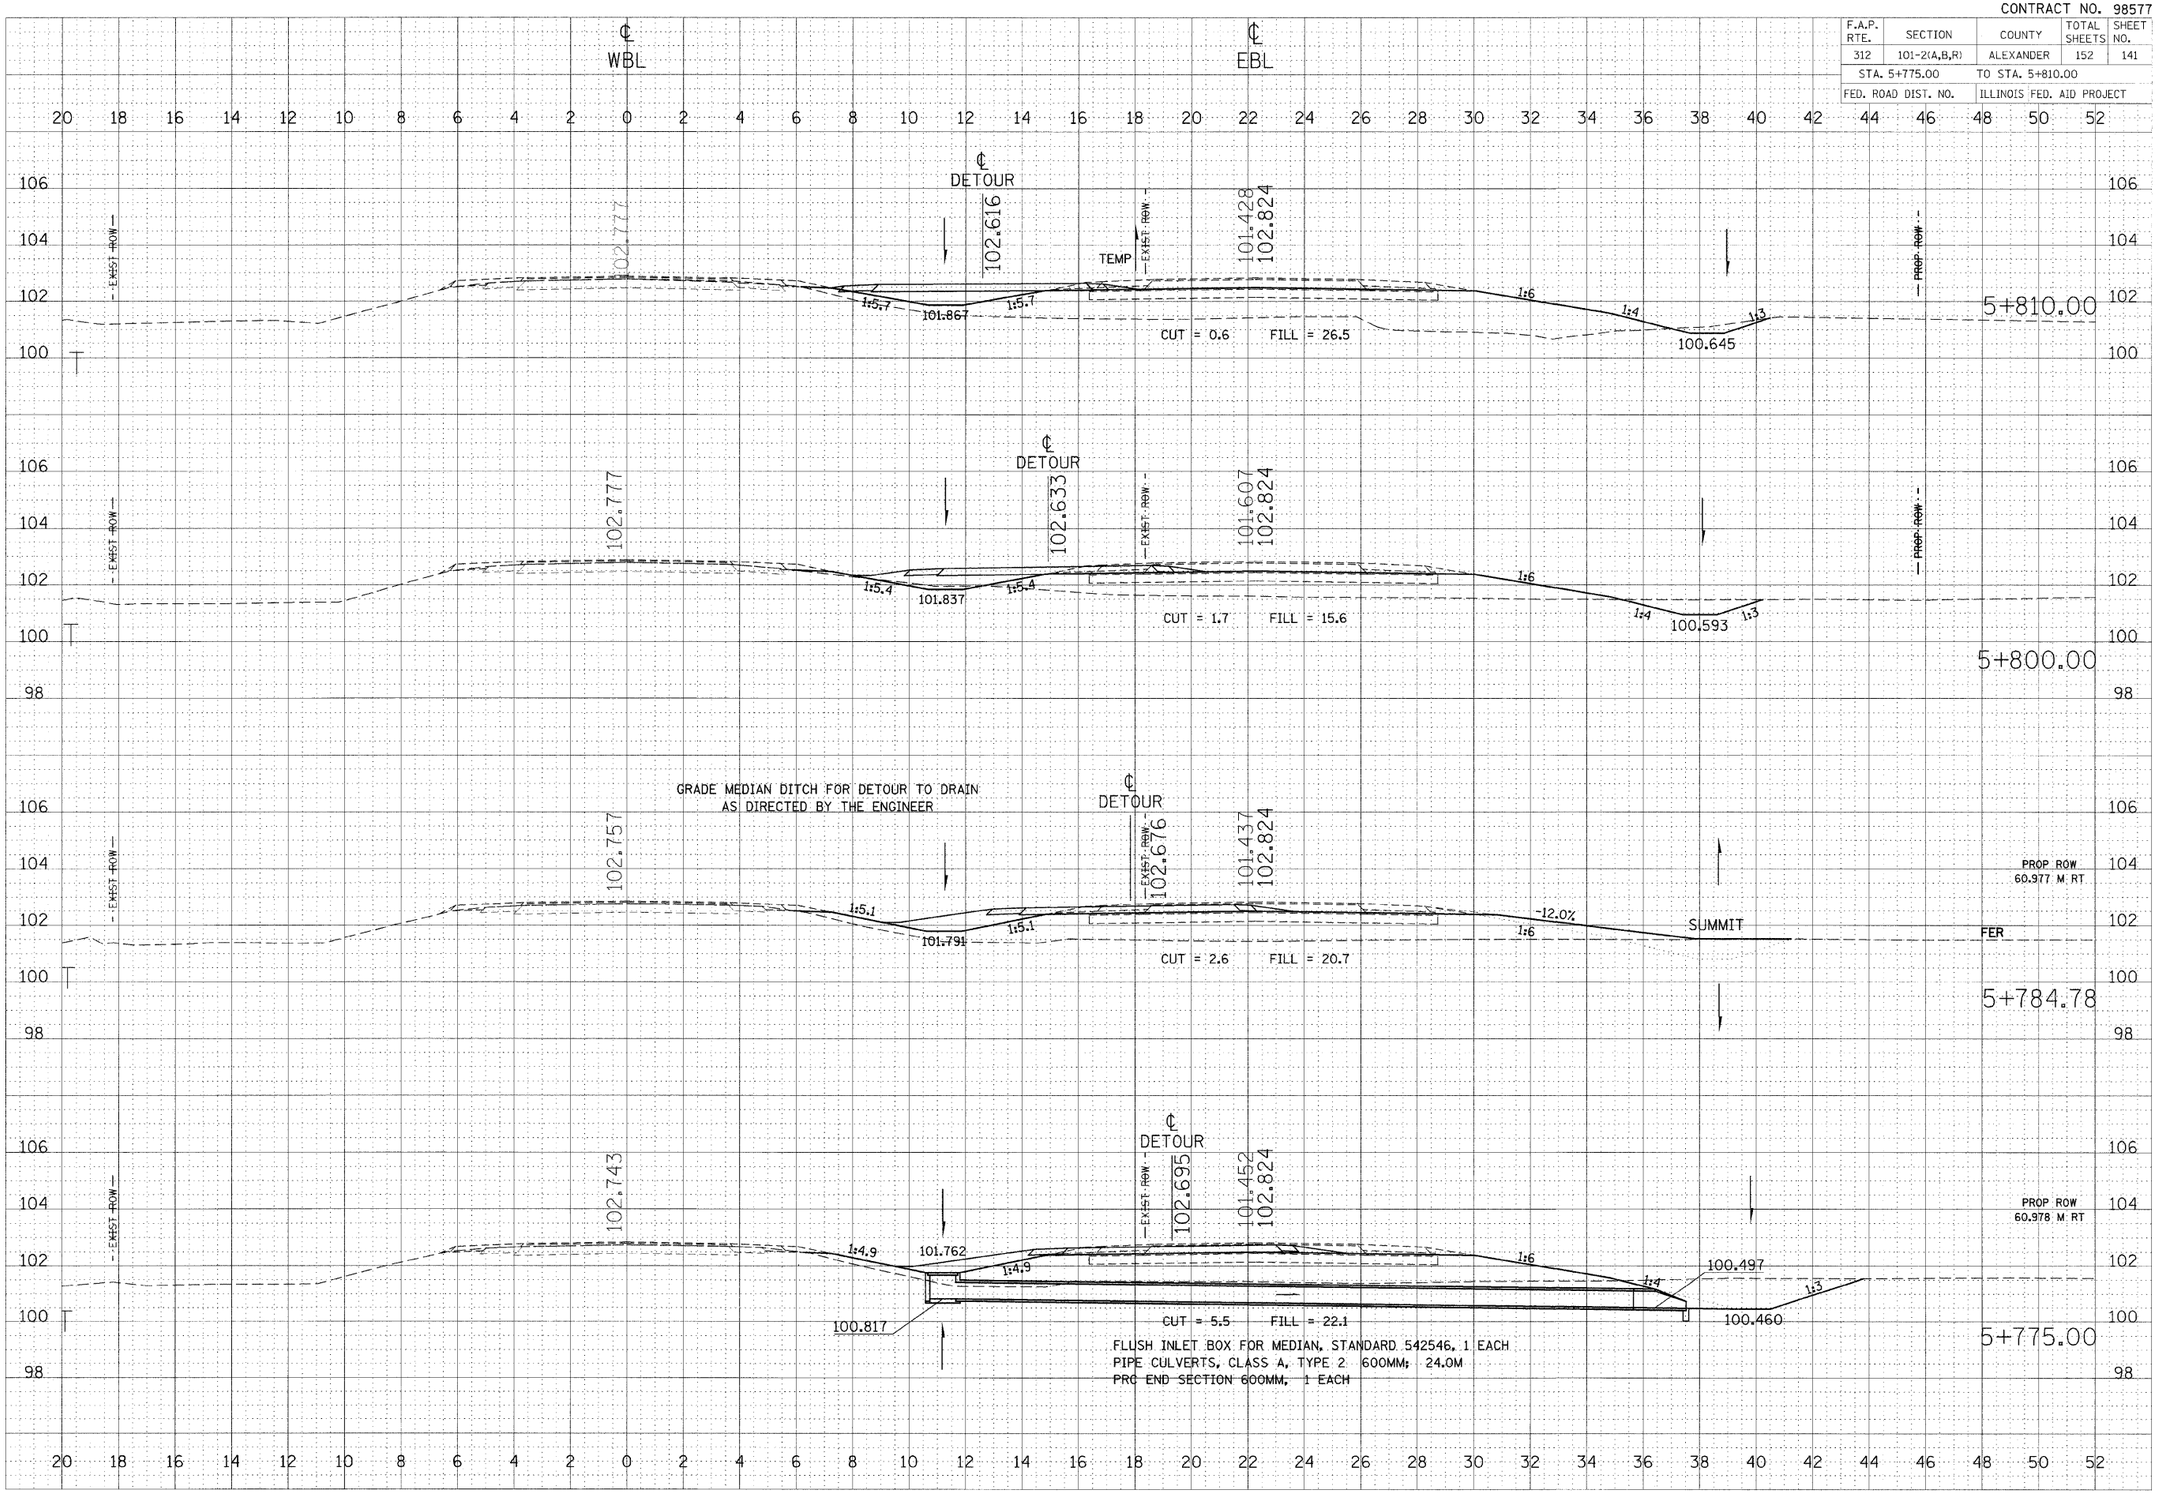

IL 146: STA 5+775.00 TO STA 5+810.00

PLOT DATE = 11/20/2008
FILE NAME = c:\pw_work\PWIDOT\LEFTWICH\D622599-R146sht3.dgn
PLOT SCALE = 1.0000 m / CM.
USER NAME = leftwichd