CONTRACT NO. 98577

F.A.P. RTE.	SECTION	COUNTY	TOTAL SHEETS	SHEET NO.
312	101-2(A,B,R)	ALEXANDER	152	144
STA. 5+950.00		TO STA. 6+025.00		
FED. ROAD DIST. NO.		ILLINOIS	FED. AID PROJECT	

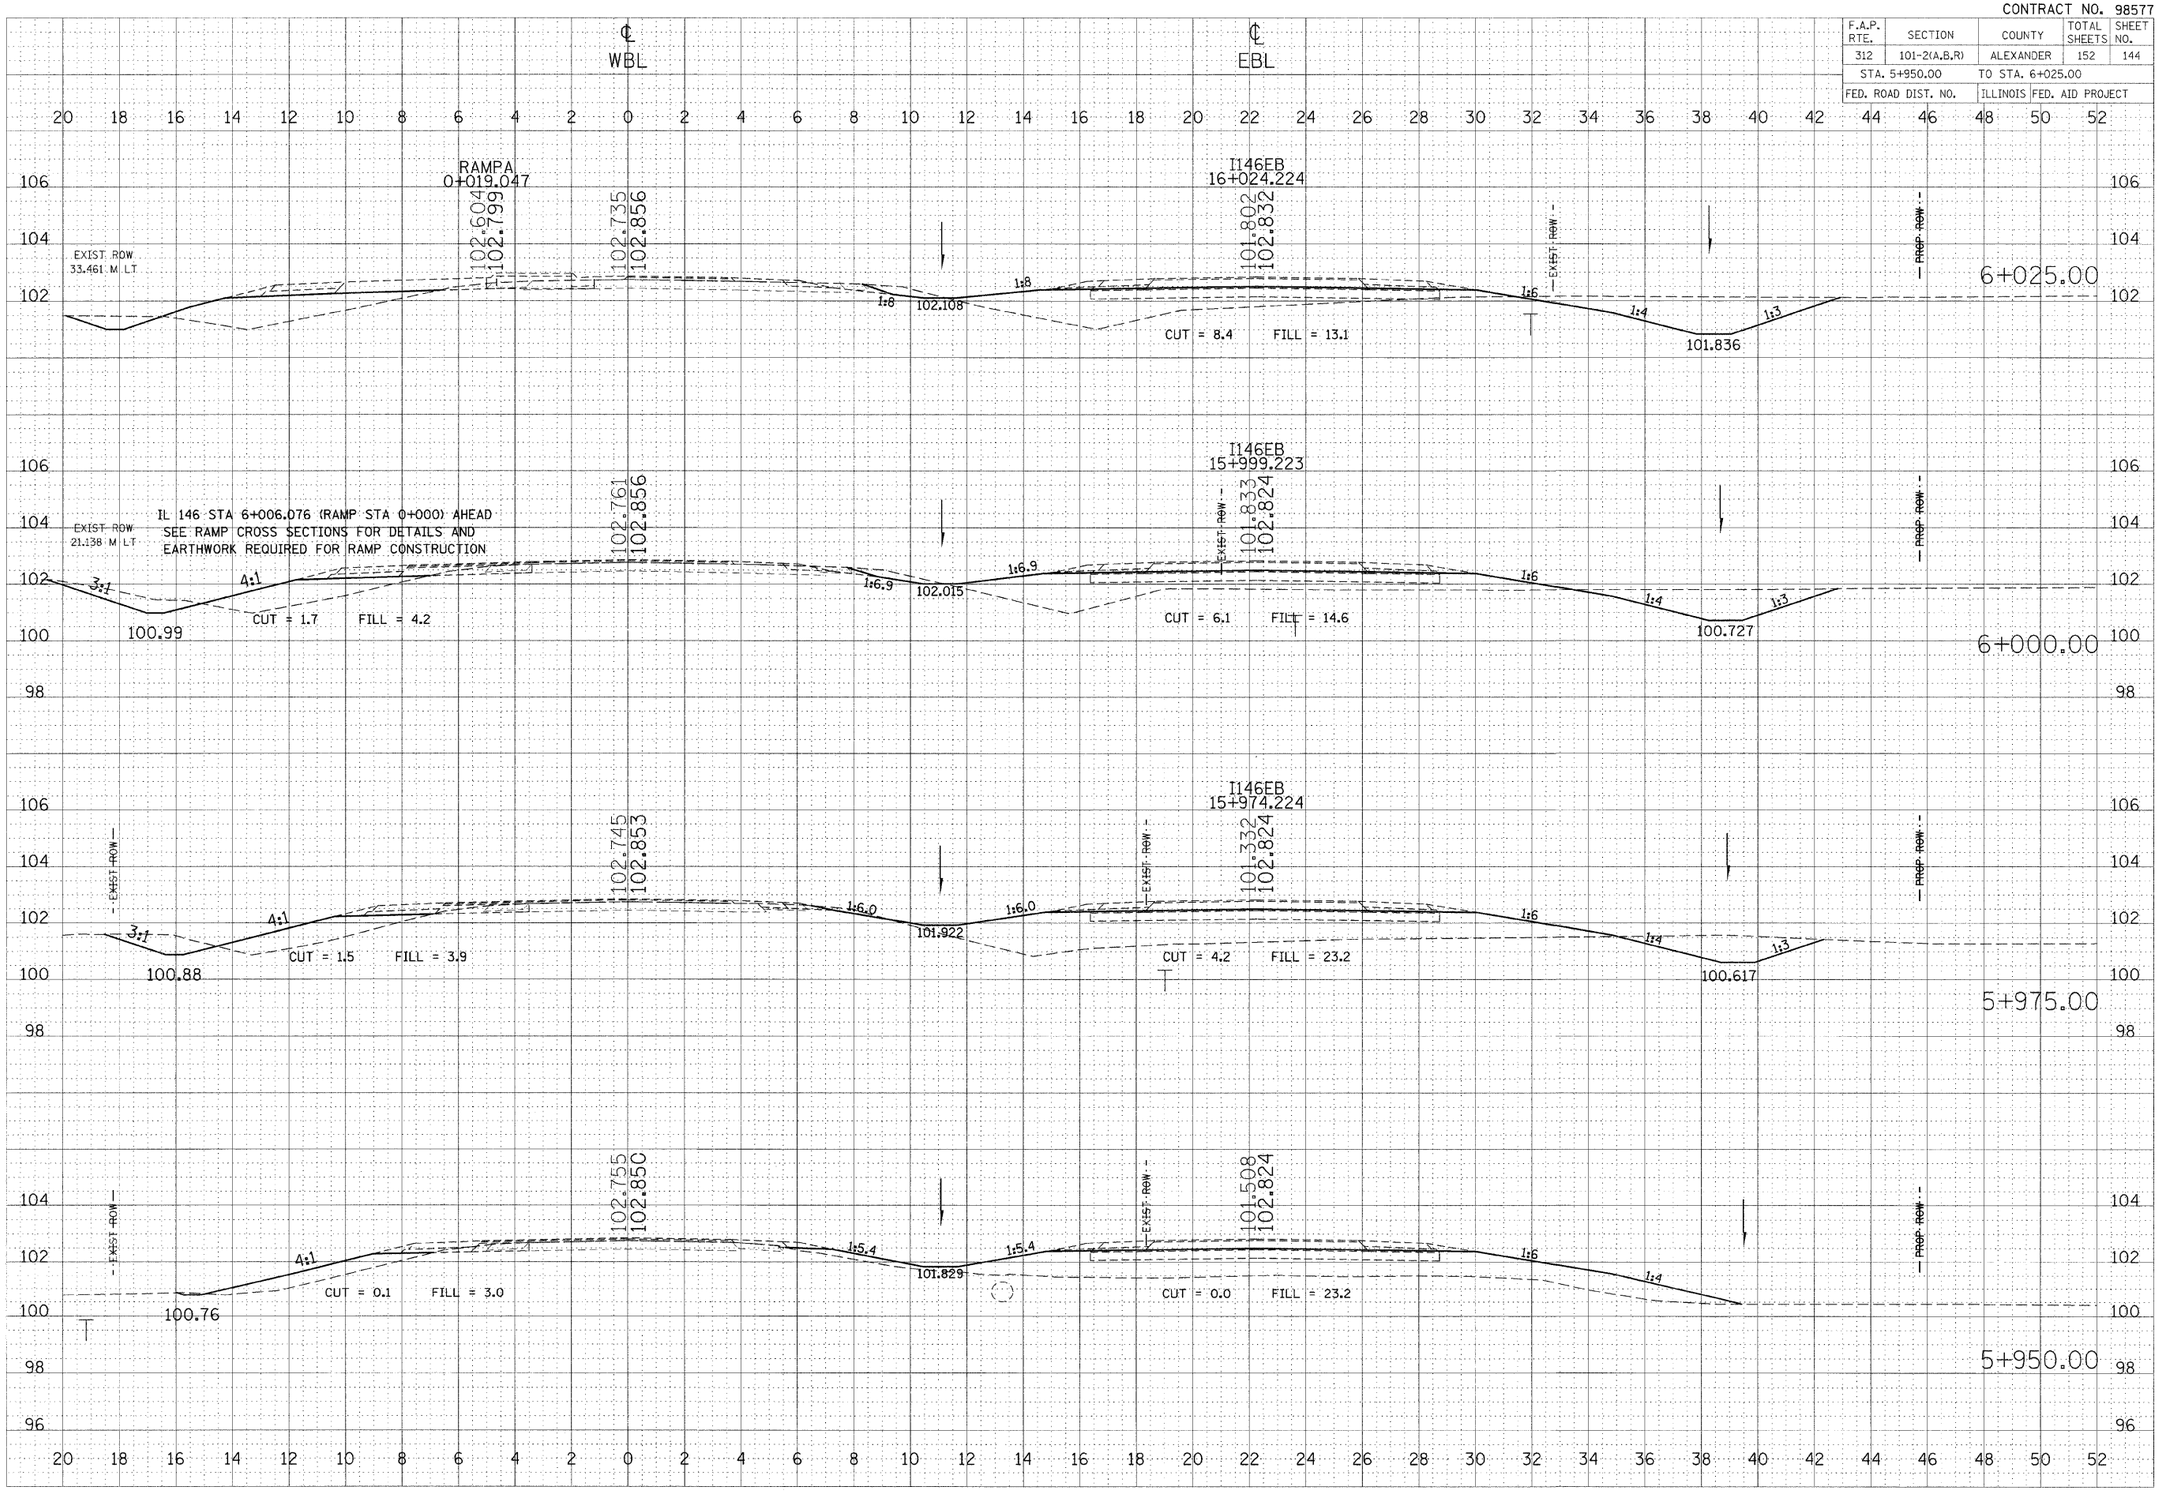

IL 146: STA 5+950.00 TO STA 6+025.00

FINAL SURVEY	SURVEYED	BY	DATE
	PLOTTED		
NOTE BOOK	TEMPLATE		
NO.	AREAS		
	AREAS CHECKED		

ORIGINAL SURVEY	SURVEYED	BY	DATE
	PLOTTED		
	TEMPLATE		
	AREAS		
NO.	AREAS CHECKED		

PLOT DATE = 10/27/2008
FILE NAME = c:\projects\pwidot\leftwichd1\dgn\leftwichd1-R146shtsm32
PLOT SCALE = 100.0000 m / M.
USER NAME = leftwichd1