CONTRACT NO. 98577

F.A.P. RTE.	SECTION	COUNTY	TOTAL SHEETS	SHEET NO.
312	101-2(A,B,R)	ALEXANDER	152	146
STA. +000.00		TO STA. +015.00		
FED. ROAD DIST. NO.		ILLINOIS	FED. AID PROJECT	

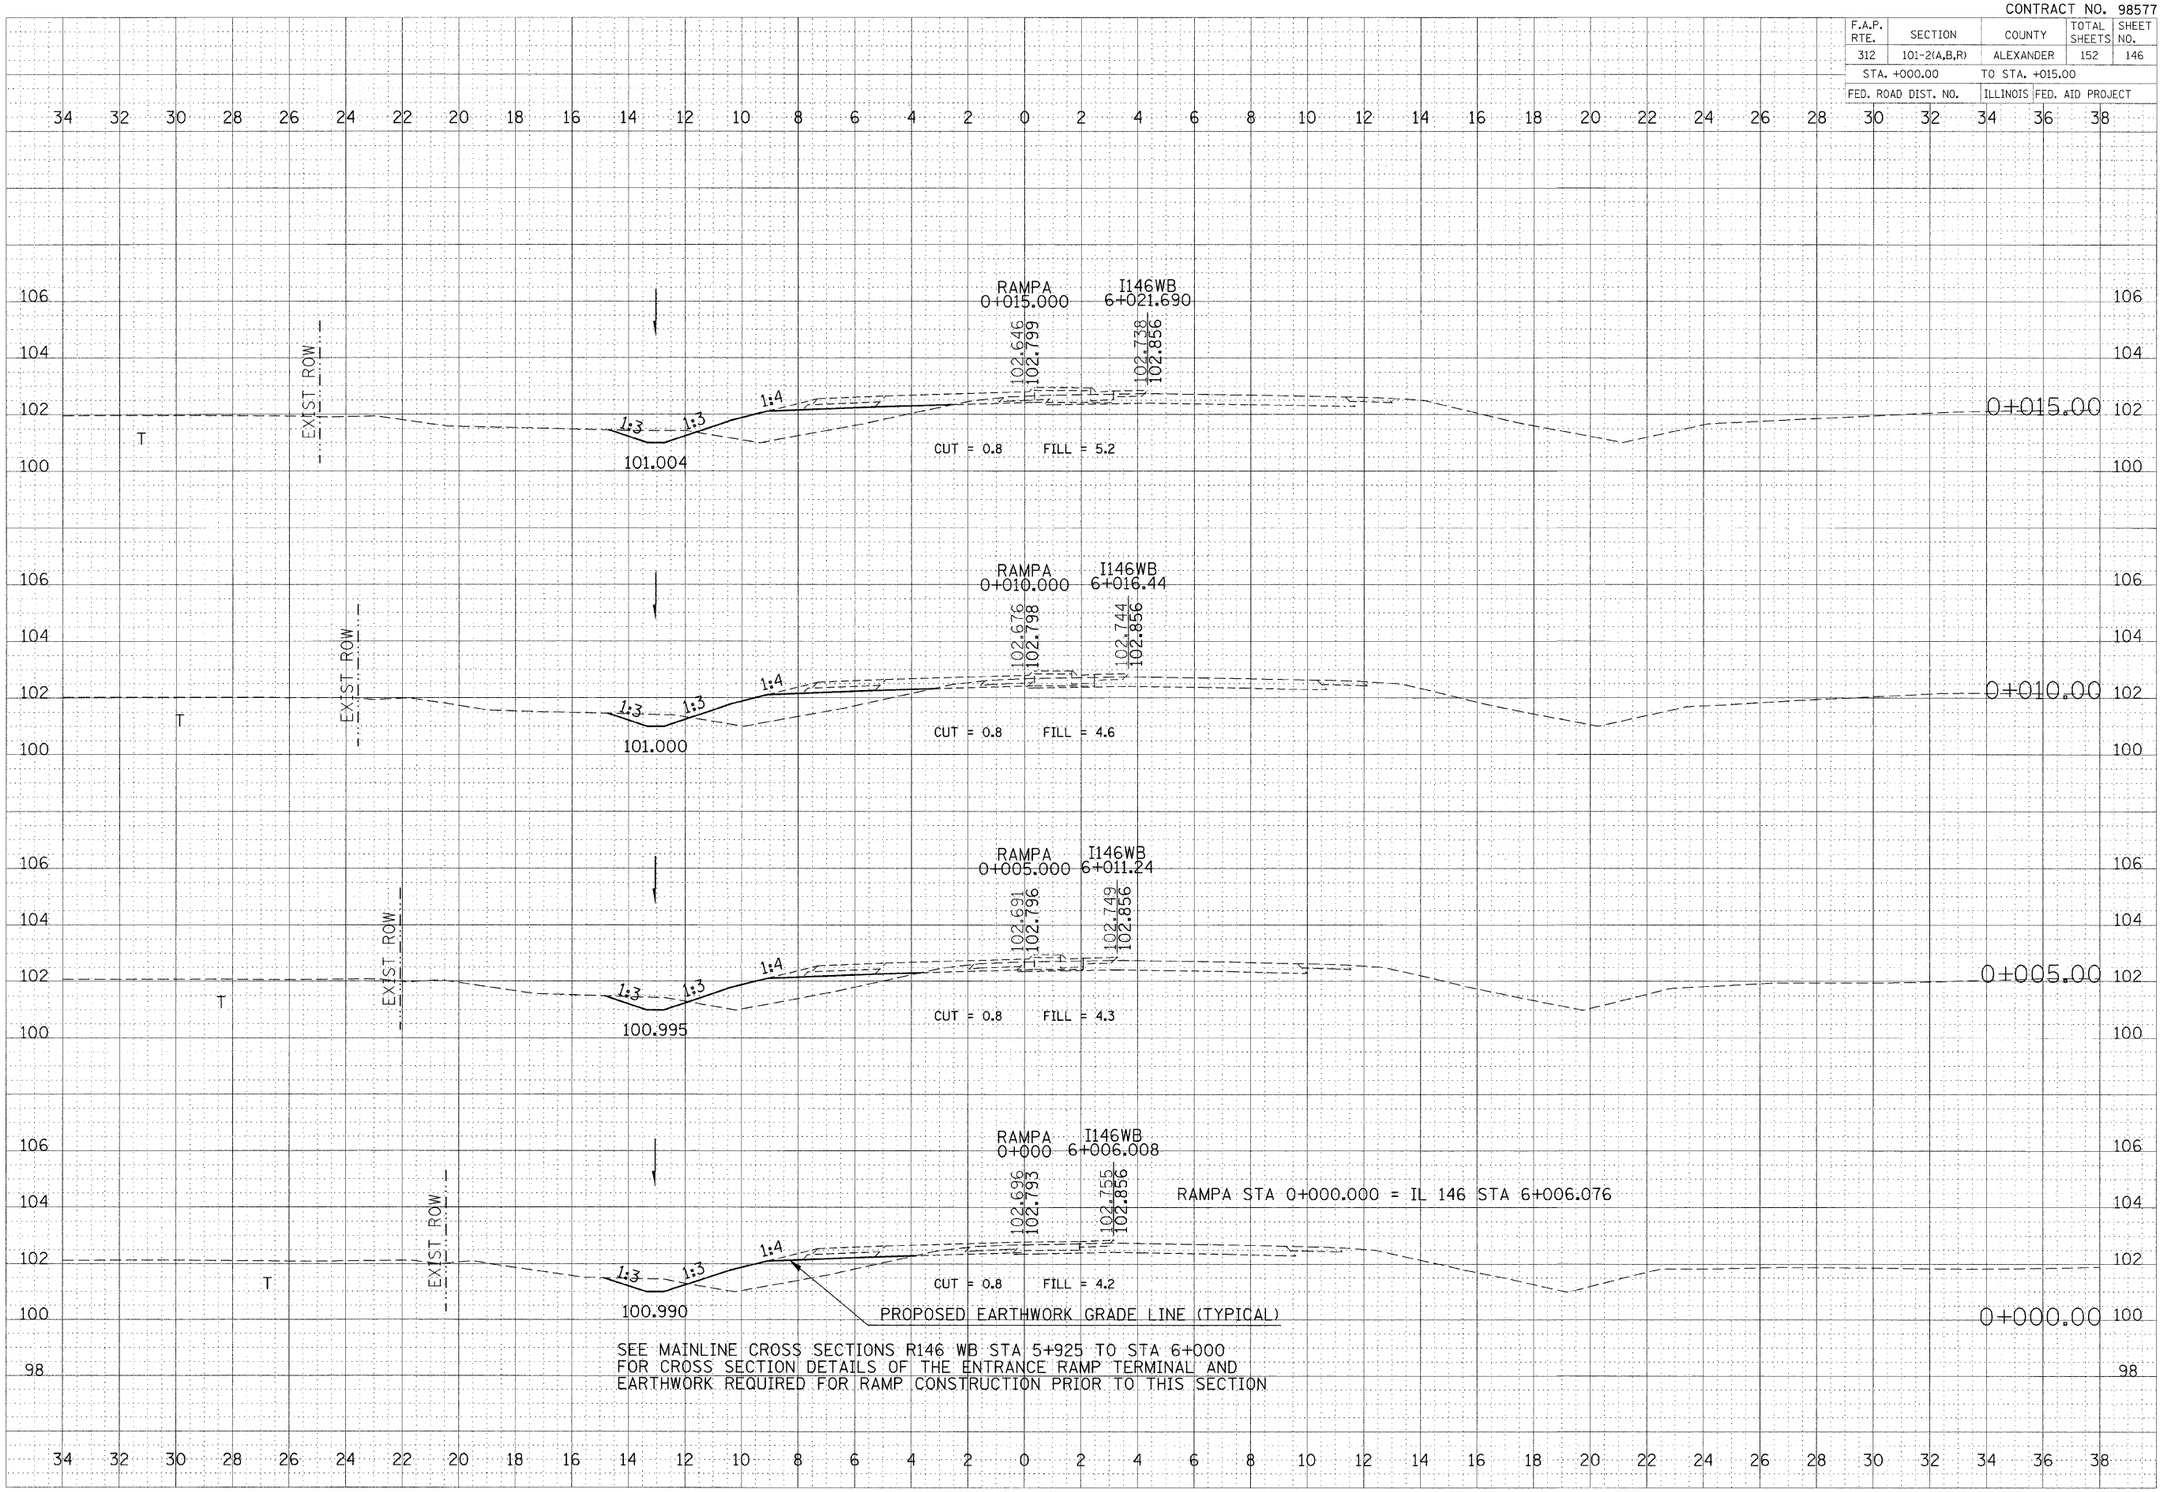

FINAL SURVEY NOTE BOOK NO.
SURVEYED / PLOTTED / TEMPLATE / AREAS / CROSS CHECKED
BY DATE

ORIGINAL SURVEY
SURVEYED / PLOTTED / TEMPLATE / AREAS / CROSS CHECKED
BY DATE

PLOT DATE = 10/27/2008
FILE NAME = c:\pw_work\pwidot\leftwich\d0425956\sec-Rampattsam32
PLOT SCALE = 100.0000 m / M.
USER NAME = leftwichdl

Ramp A: STA 0+000.00 TO STA 0+015.00