CONTRACT NO. 98577

F.A.P. RTE.	SECTION	COUNTY	TOTAL SHEETS	SHEET NO.
312	101-2(A,B,R)	ALEXANDER	152	149
STA. +060.00		TO STA. +075.00		
FED. ROAD DIST. NO.		ILLINOIS	FED. AID PROJECT	

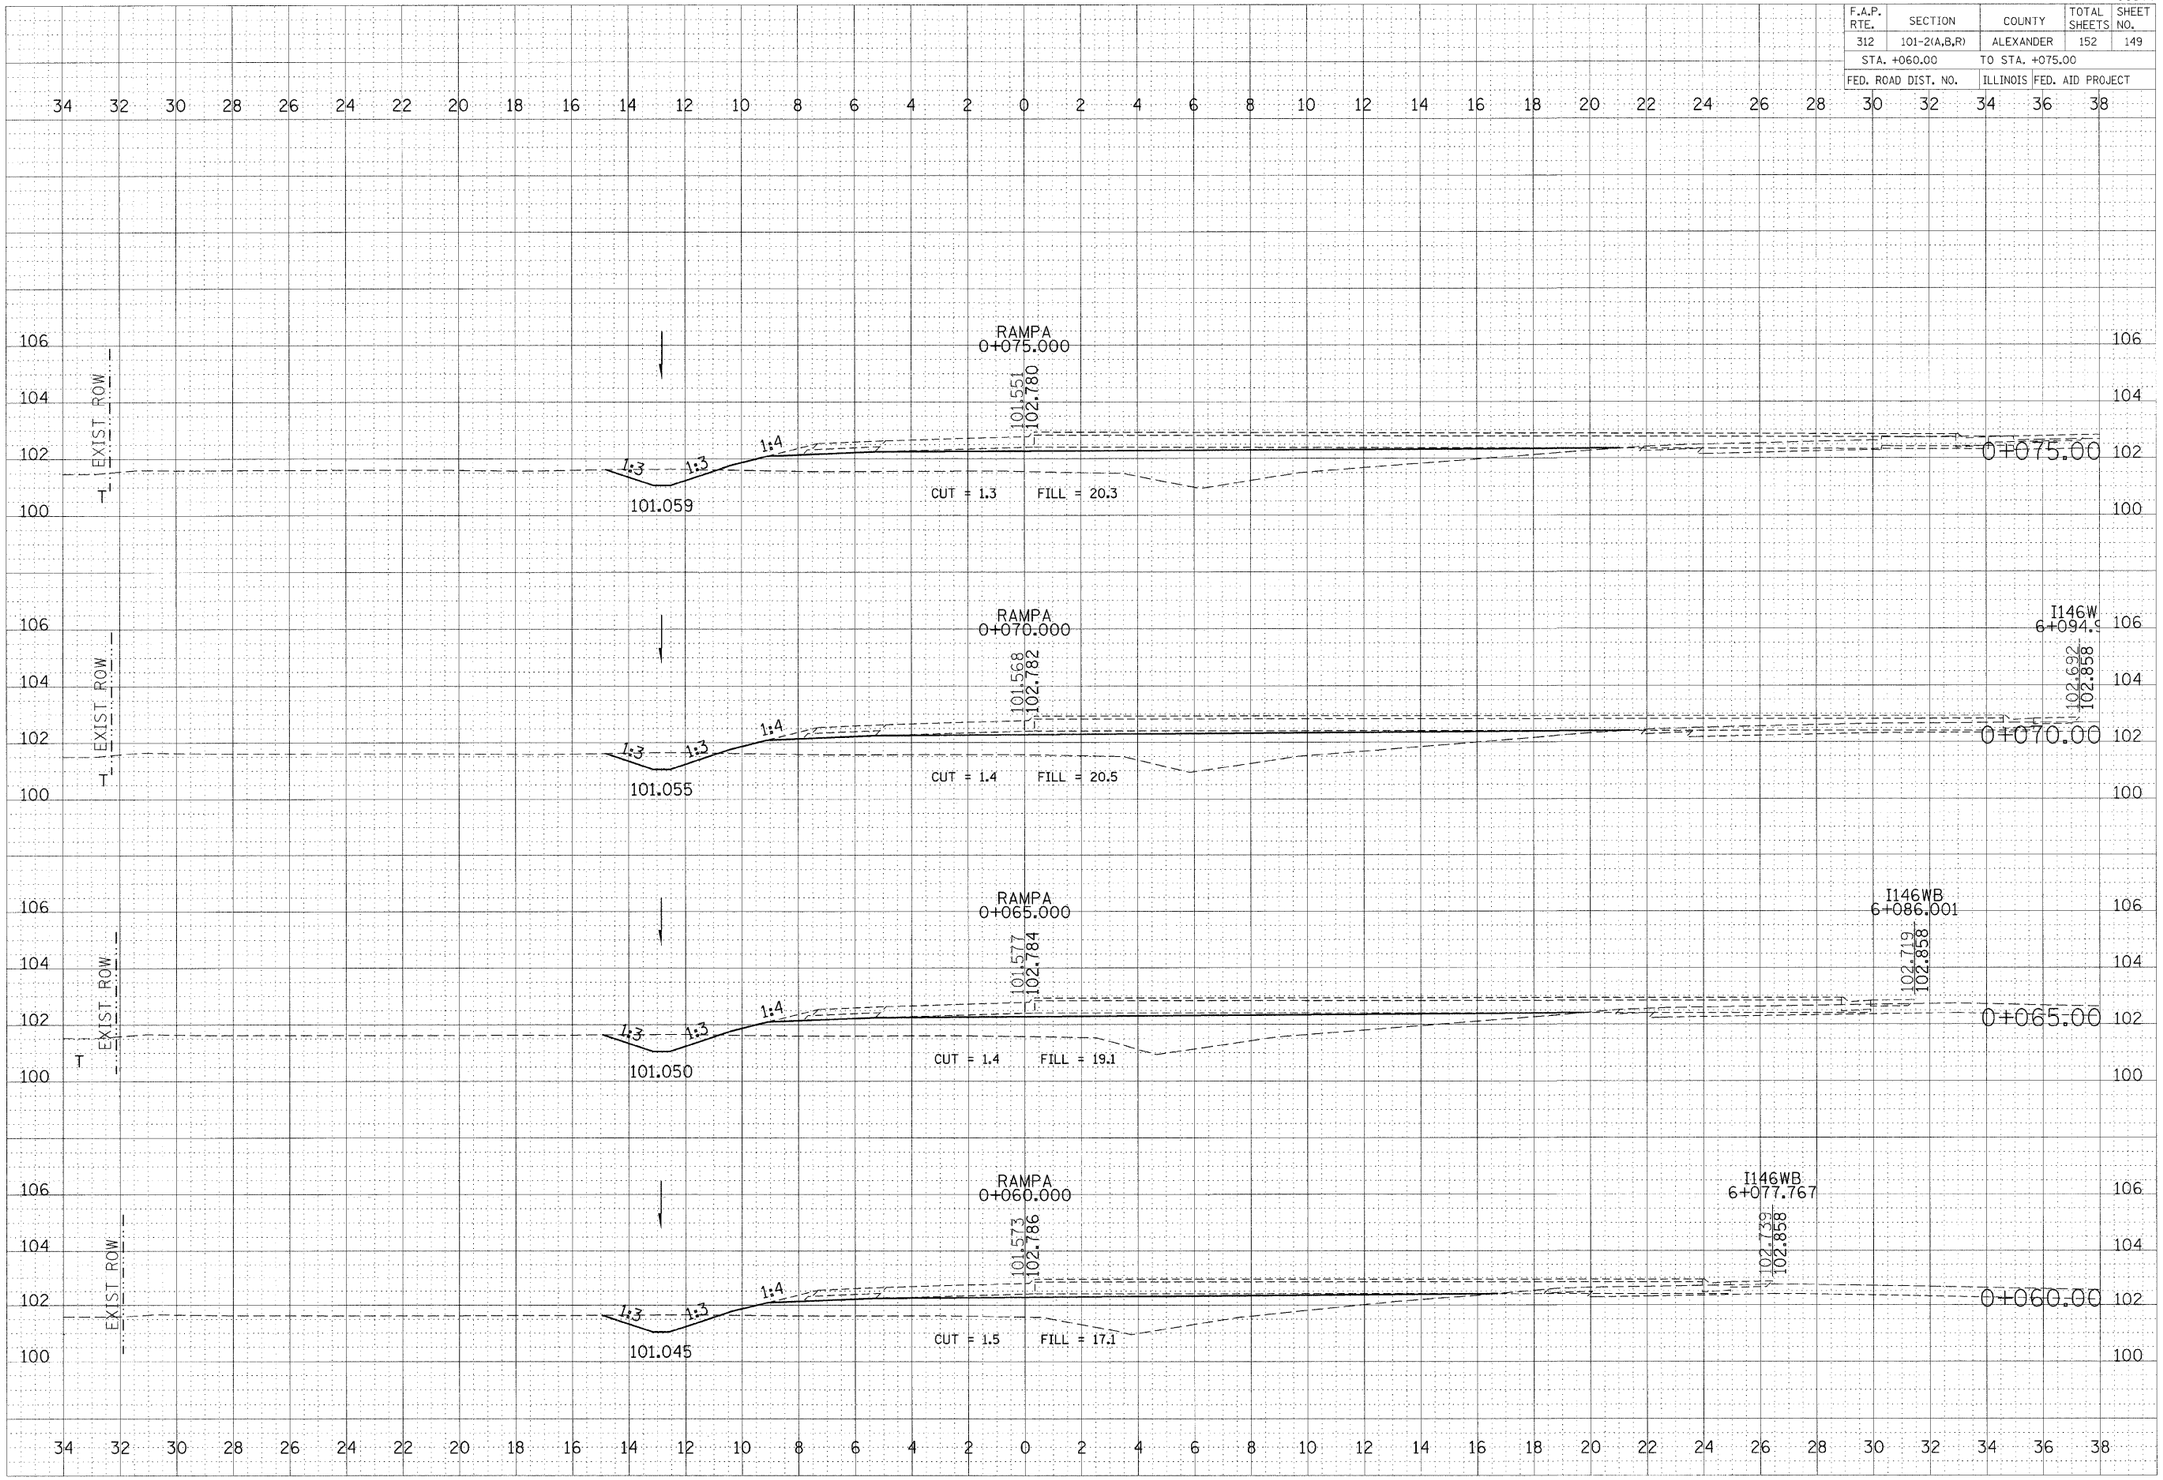

Ramp A: STA 0+060.00 TO STA 0+075.00

PLOT DATE = 10/27/2008
FILE NAME = c:\pw_work\PWIDOT\LEFTWICHD\d0436472\m02599xs-Rampshts.m32
PLOT SCALE = 100.0000 m / M.
USER NAME = leftwichd1