CONTRACT NO. 98577

F.A.P. RTE.	SECTION	COUNTY	TOTAL SHEETS	SHEET NO.
312	101-2(A,B,R)	ALEXANDER	152	151
STA. +100.00		TO STA. +115.00		
FED. ROAD DIST. NO.		ILLINOIS	FED. AID PROJECT	

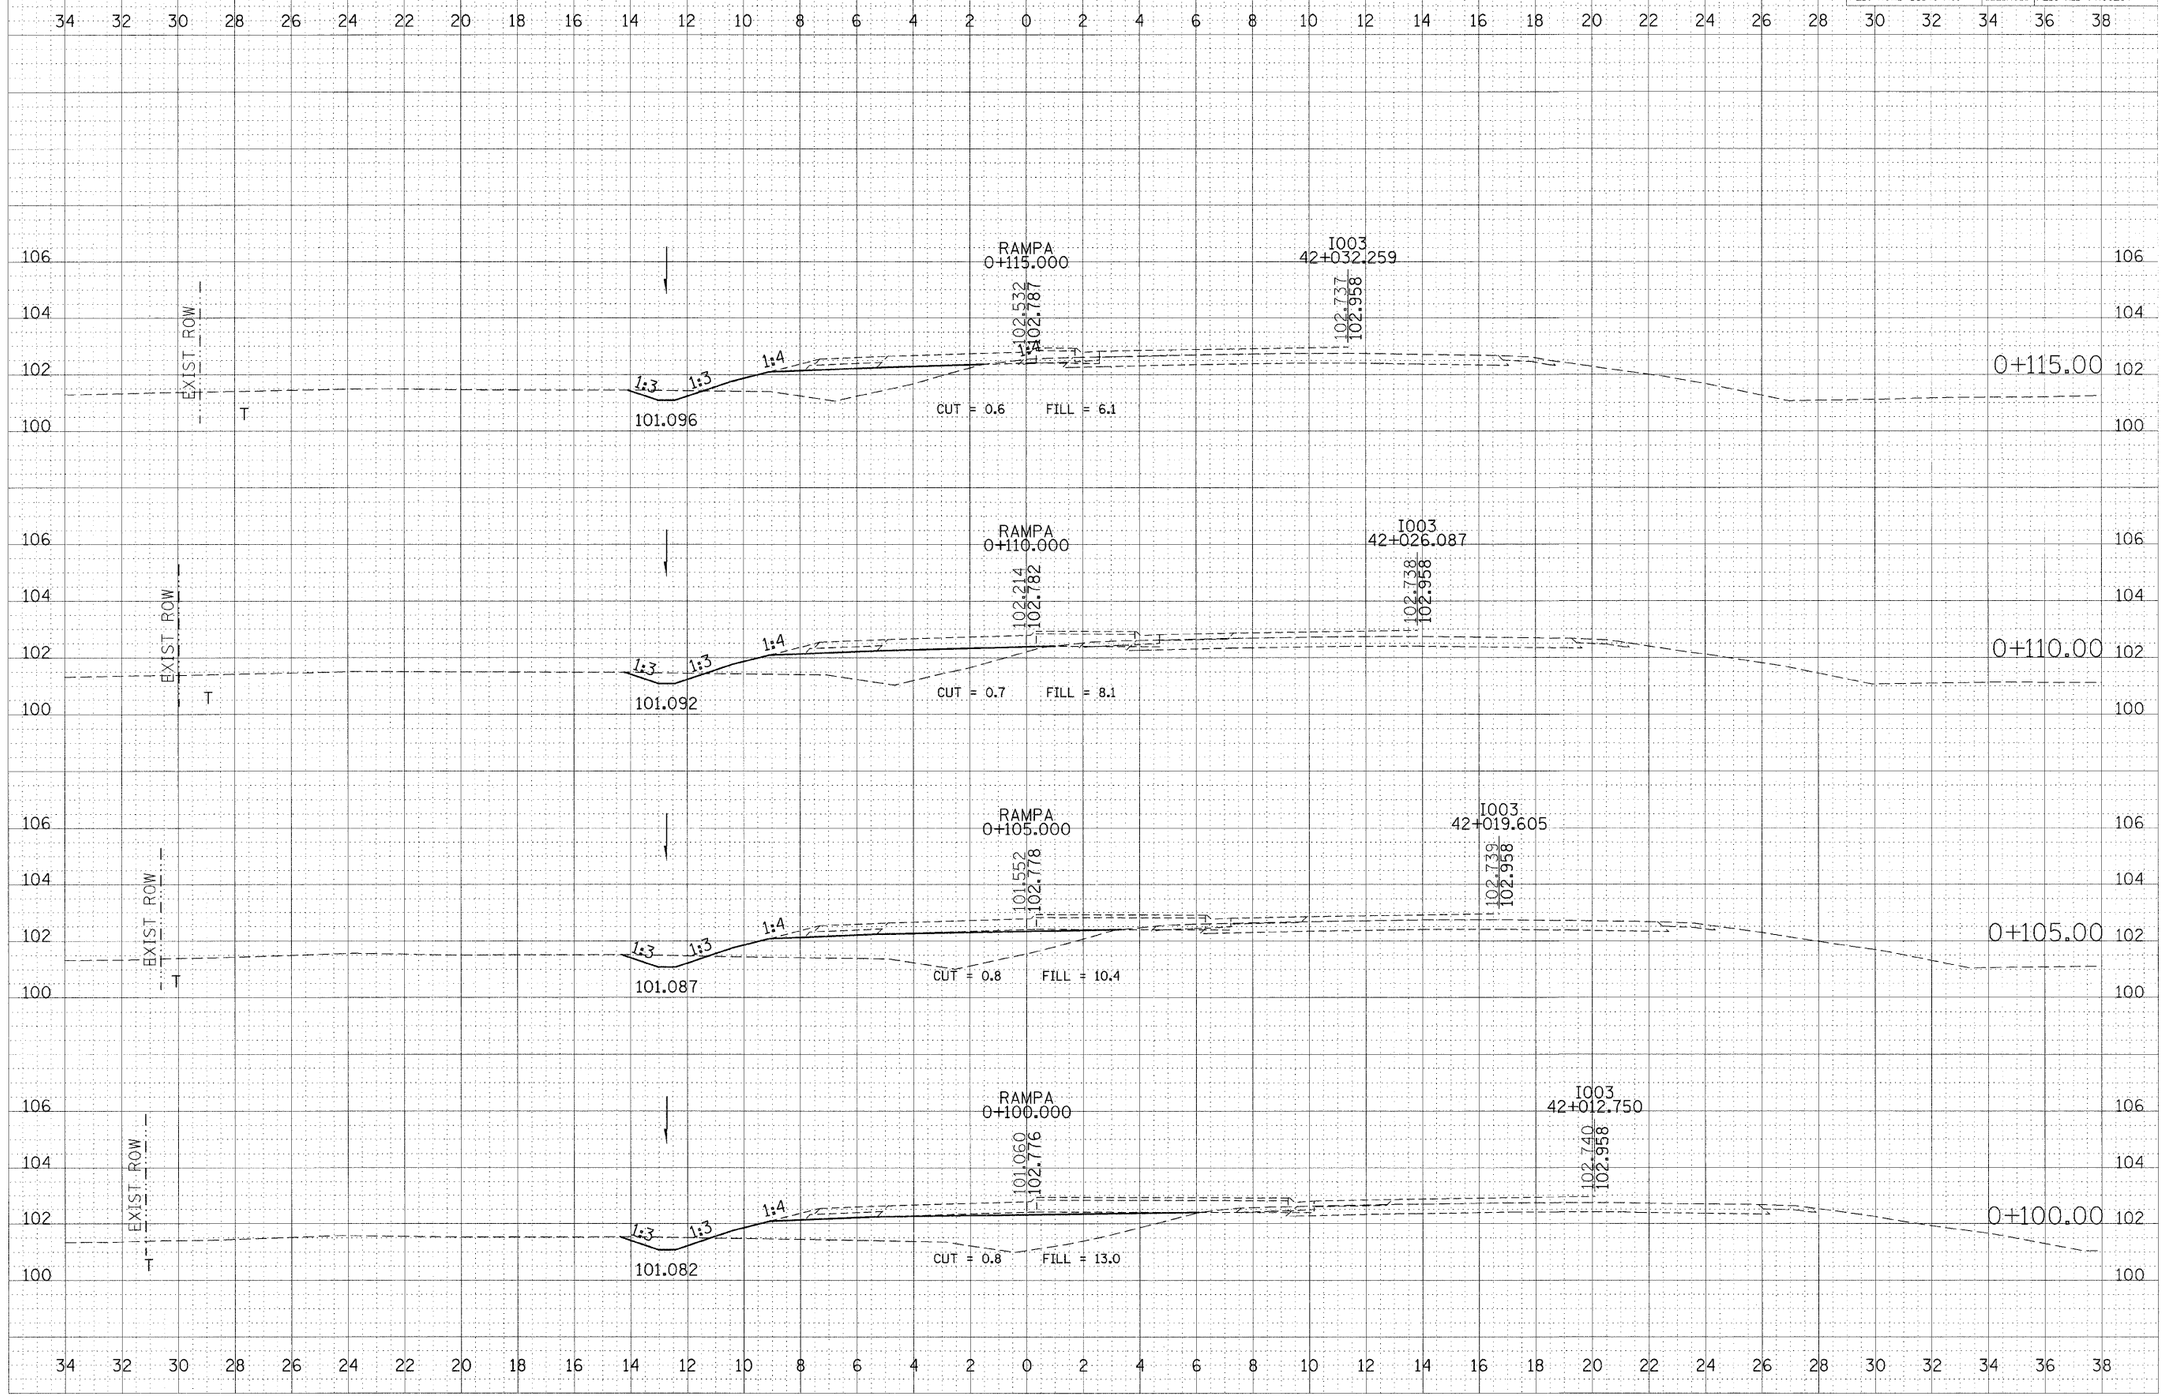

Ramp A: STA 0+100.00 TO STA 0+115.00

FINAL SURVEY | NOTE BOOK | NO. | SURVEYED | PLOTTED | TEMPLATE | AREAS | AREAS CHECKED | BY | DATE

ORIGINAL SURVEY | NOTE BOOK | NO. | SURVEYED | PLOTTED | TEMPLATE | AREAS | AREAS CHECKED | BY | DATE

PLOT DATE = 10/27/2008
FILE NAME = c:\pw_work\PWIDOT\LEFTWICHD\dms43642\m02599xs-Rampshts.m32
PLOT SCALE = 100.0000 m / M.
USER NAME = leftwichd