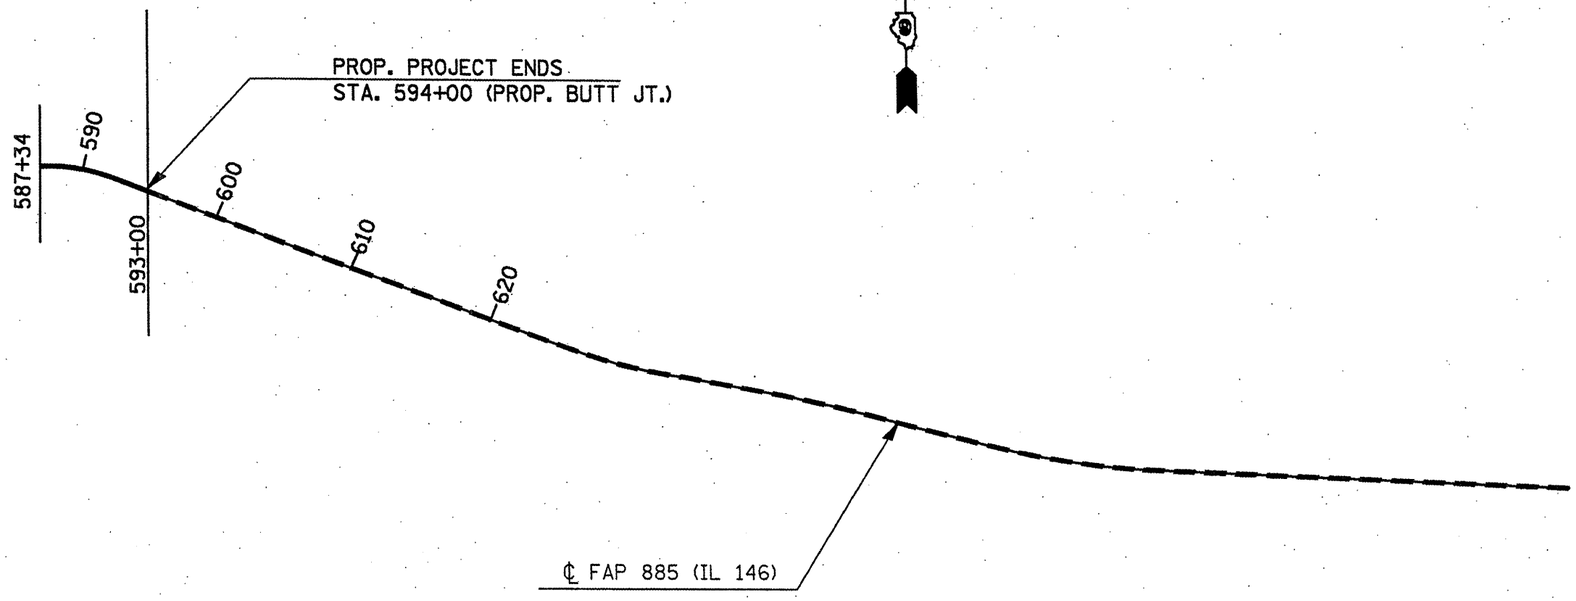

FILE NAME = c:\pw_work\pwidot\mcoordkr\d0125162\d9...825-sht-mso.dgn	USER NAME = mcoordkr	DESIGNED -	REVISED -
		DRAWN -	REVISED -
	PLOT SCALE = 100.0000 ' / IN.	CHECKED -	REVISED -
	PLOT DATE = 12/30/2008	DATE -	REVISED -

STATE OF ILLINOIS
DEPARTMENT OF TRANSPORTATION

SCALE: _____ | SHEET NO. __ OF ___ SHEETS | STA. _____ TO STA. _____

F.A.P RTE.	SECTION	COUNTY	TOTAL SHEETS	SHEET NO.
885	09 SMART FY10-1	JOHNSON	18	15
		CONTRACT NO. 98825		
FED. ROAD DIST. NO. _	ILLINOIS	FED. AID PROJECT		